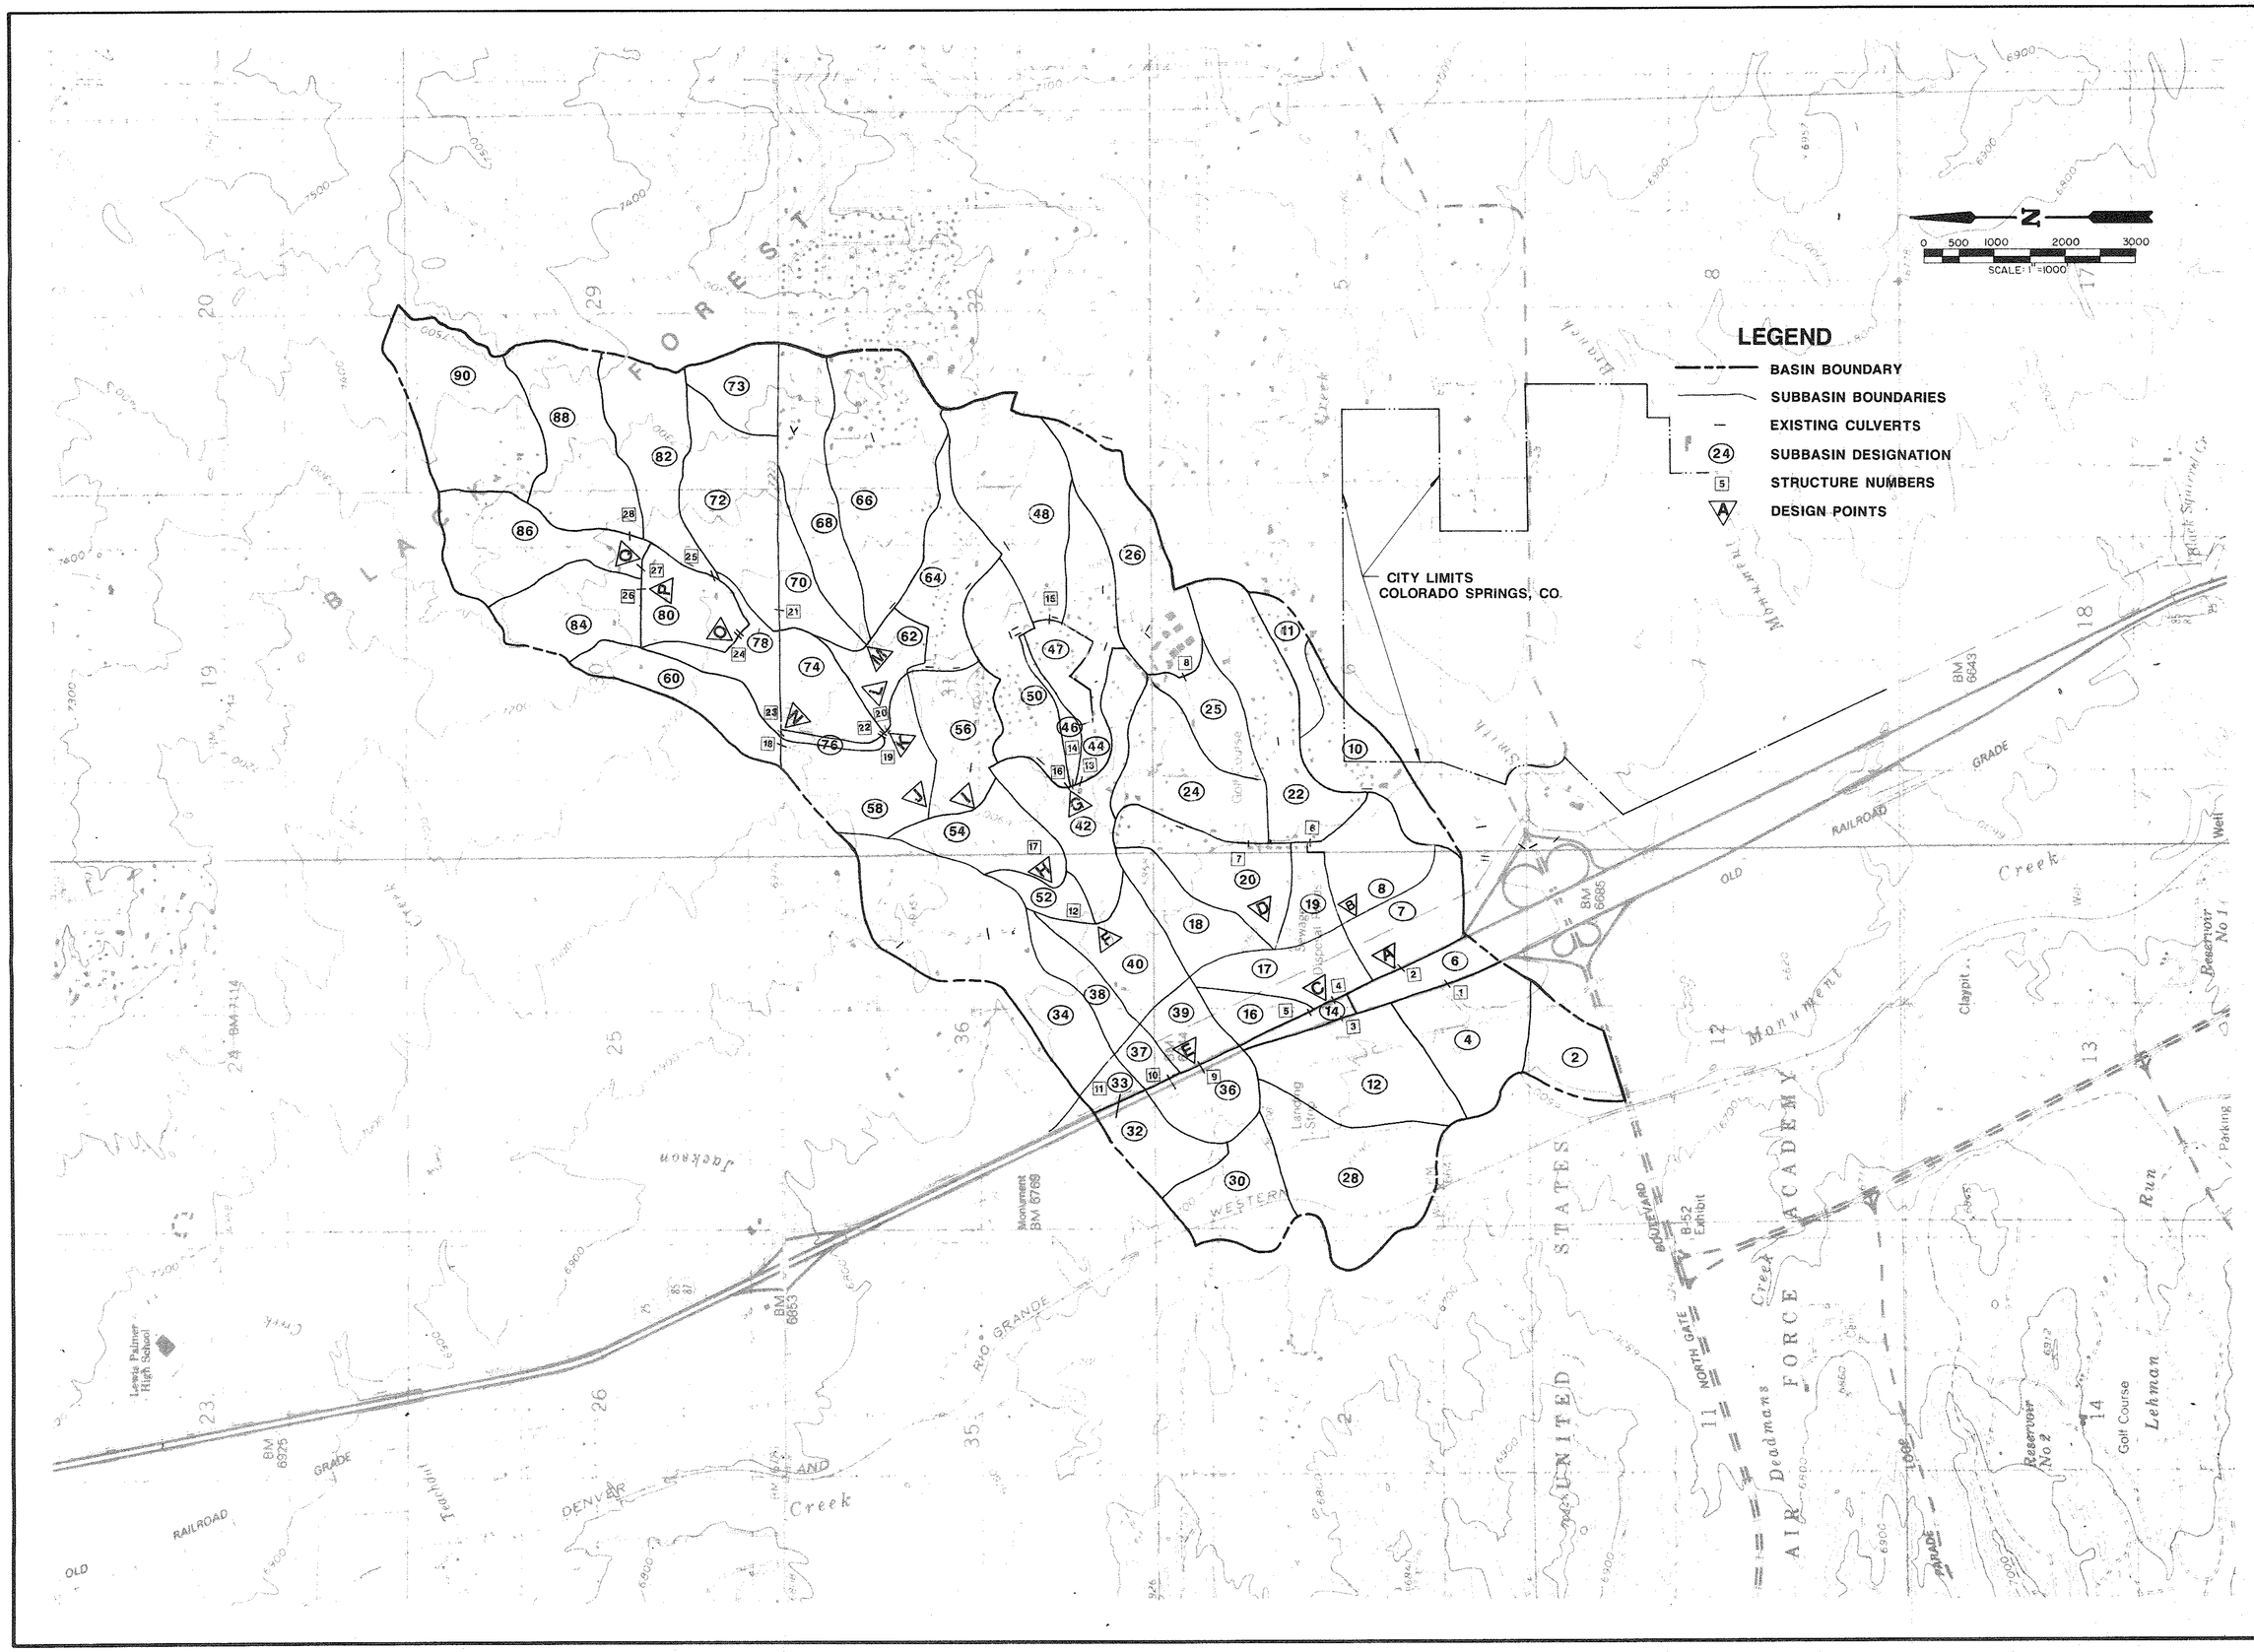

REVISION	DATE	BY

WILSON & COMPANY
ENGINEERS & ARCHITECTS
COLORADO SPRINGS COLORADO

BLACK FOREST DRAINAGE BASIN PLANNING STUDY

BASIN DISCHARGE MAP

DESIGN	MAB
DRAWN	W&C
DATE	
FILE NO.	88-809
SHEET NO.	

WILSON & COMPANY