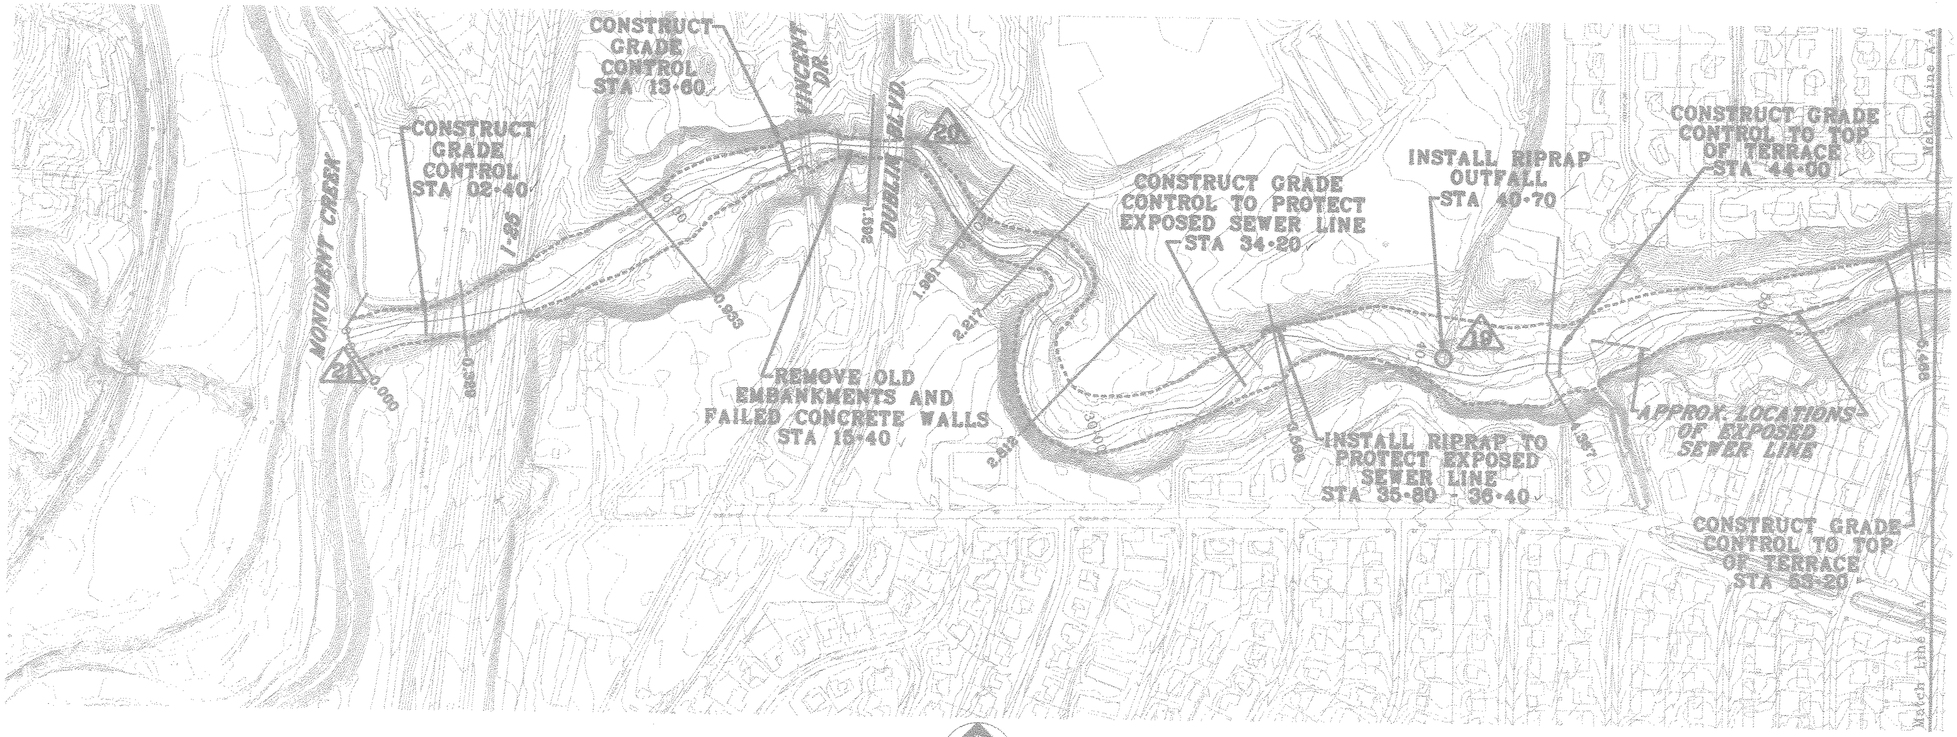

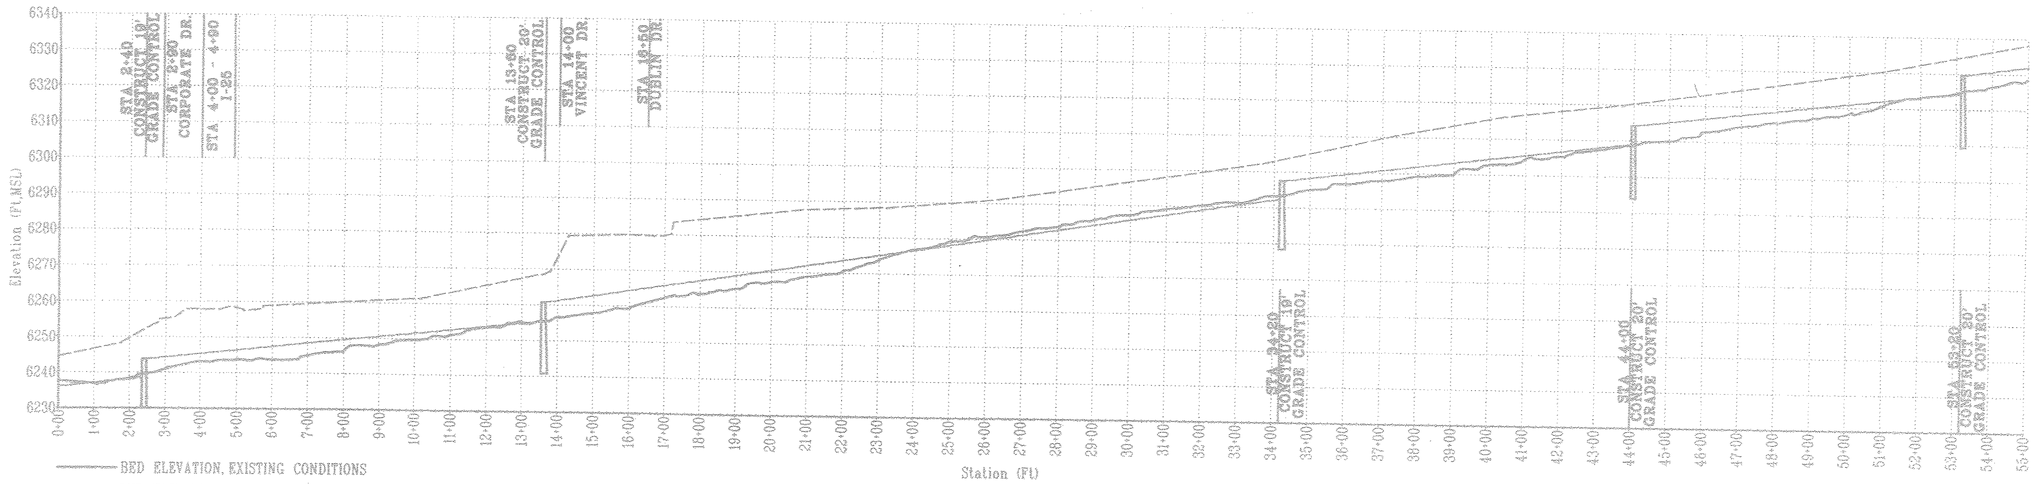

SCALE: HORIZ. 1"=200'
VERT. 1"=20'

THESE DRAWINGS REPRESENT CONCEPTUAL AND PRELIMINARY ENGINEERING AND SHALL NOT BE USED FOR CONSTRUCTION PURPOSES. TOPOGRAPHY, UTILITY AND SITE CONDITIONS MUST BE FIELD VERFIED PRIOR TO BEGINNING DETAILED DESIGN. BASE MAPPING TAKEN FROM 1989 FIMS (LIMITED AREAS UPDATED IN 1995)

AYRES ASSOCIATES
Engineers/Scientists/Surveyors
3665 JFK Parkway
Fort Collins, CO 80525
(970) 223-5556

PLAN AND PROFILE SHEET 1
STA 0+00 - 55+00

COTTONWOOD CREEK
STABILITY EVALUATION

No.	Revisions	Date
	Designed	3-4-98
	Drawn	1-6-99
	Checked	
	Updated	

Designed BY: MEK
Drawn BY: CAK
Checked BY: DRL
Approved BY: DJR
Job No. 43-4-03-10
Date: 3-5-98

Sheet 2 of 15