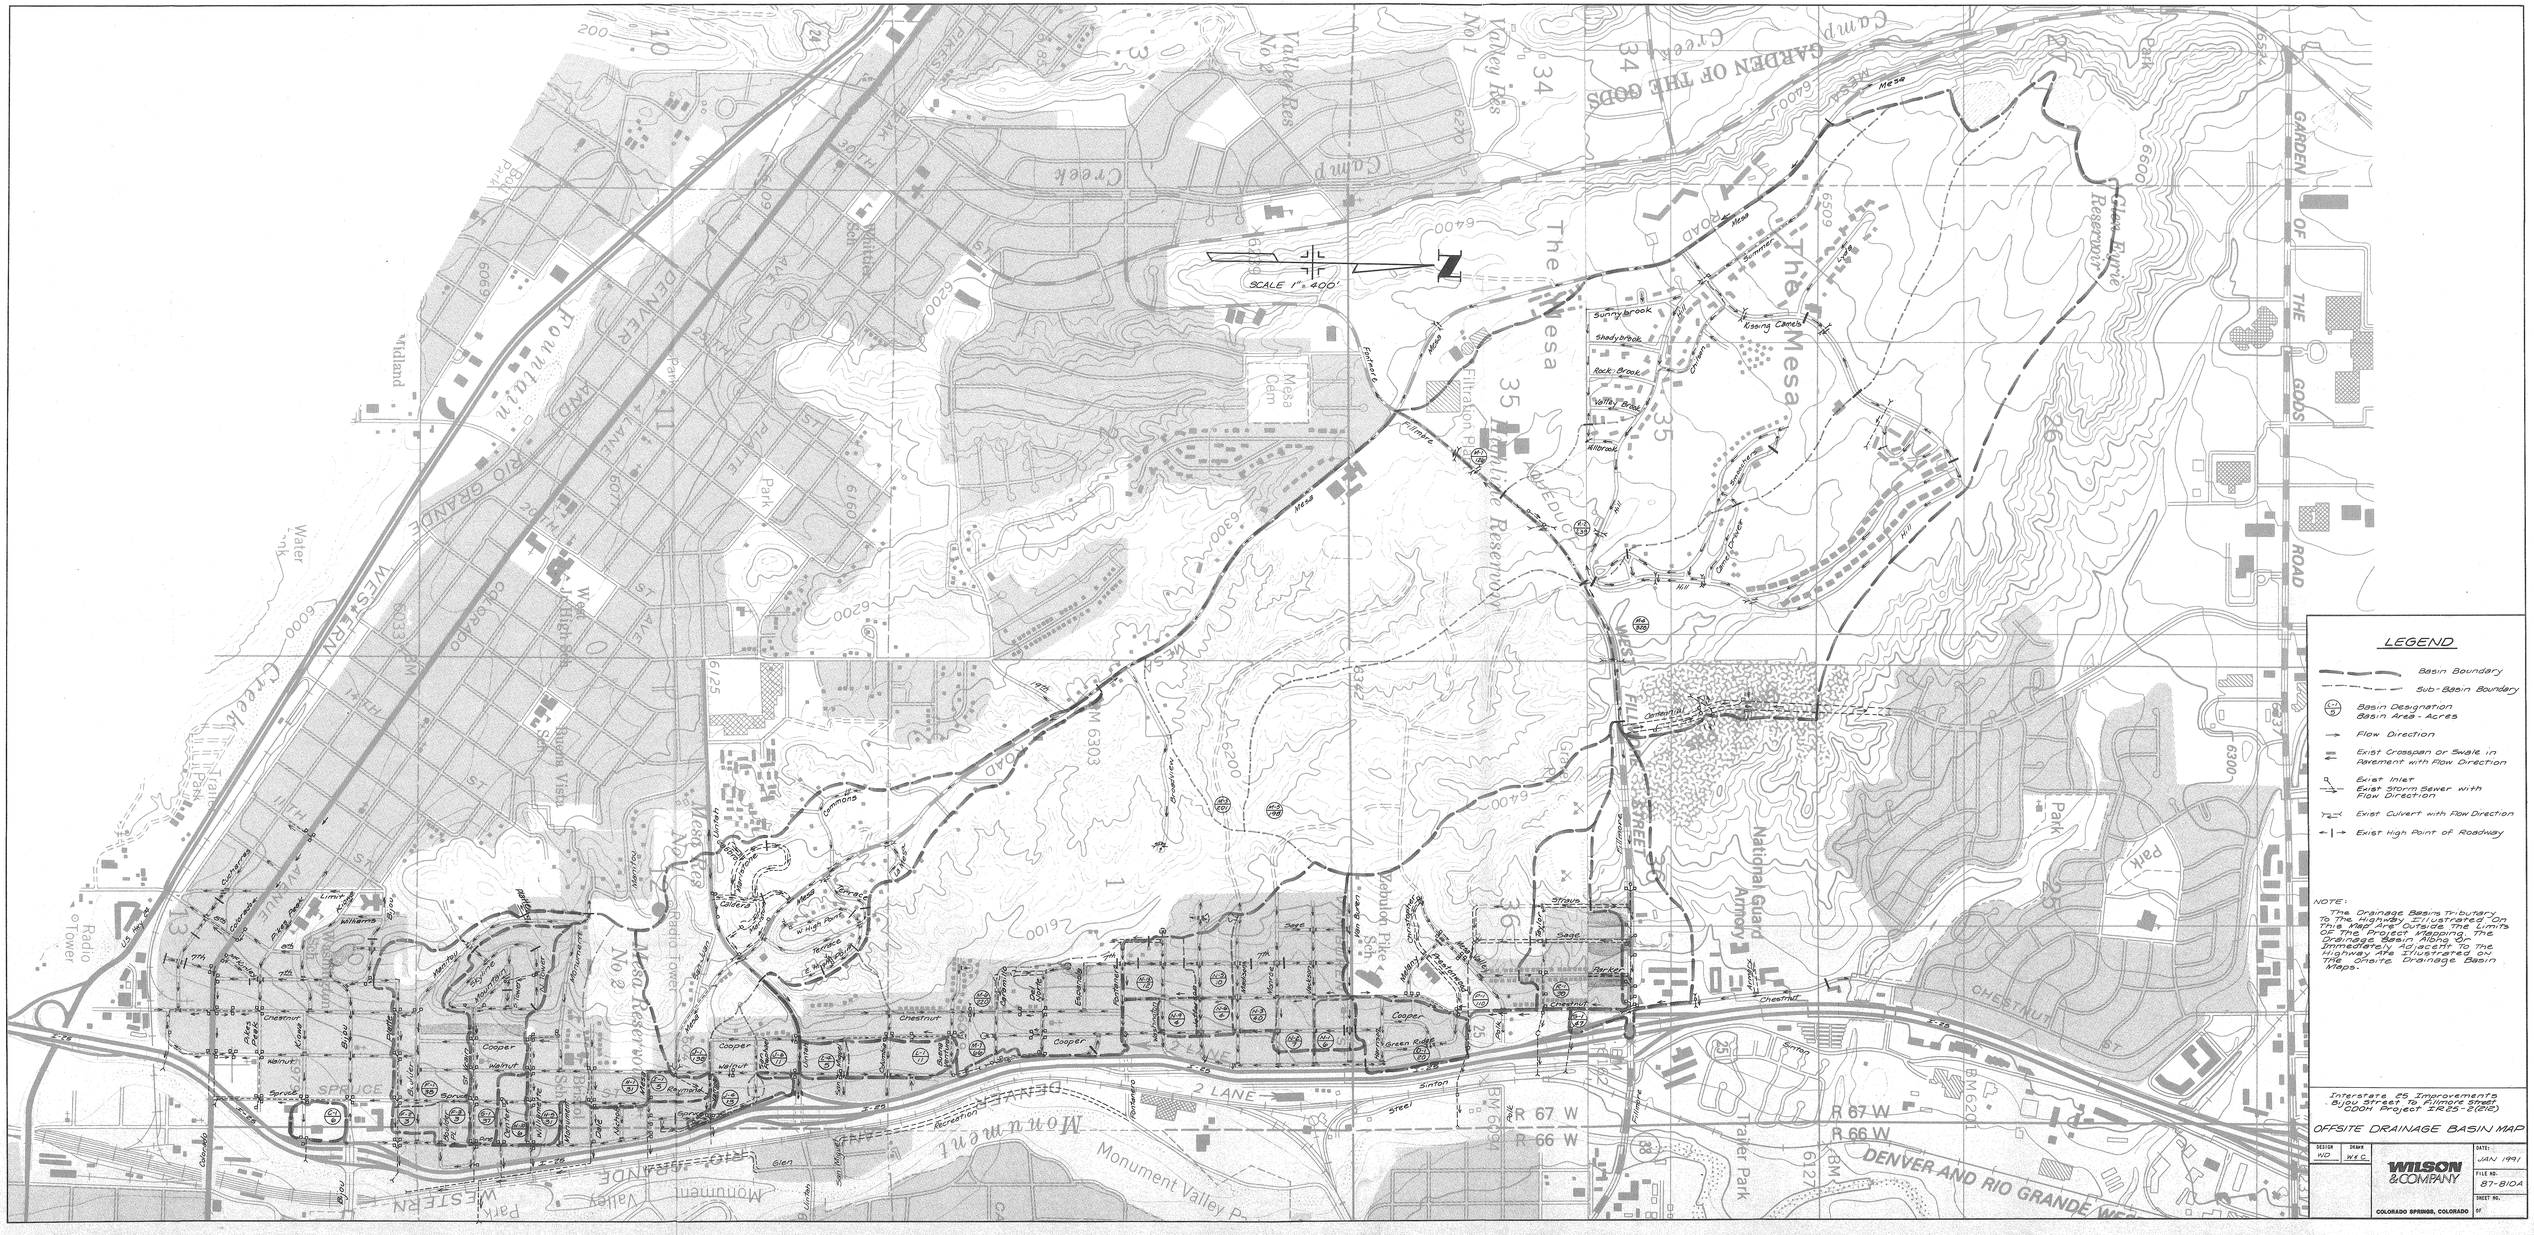
SCALE 1" = 400'
LEGEND
Basin Boundary
Sub-Basin Boundary
Basin Designation
Basin Area - Acres
Flow Direction
Exist Crosspan or Swale in Pavement with Flow Direction
Exist Inlet
Exist Storm Sewer with Flow Direction
Exist Culvert with Flow Direction
Exist High Point of Roadway
NOTE:
The Drainage Basins Tributary To The Highway, Illustrated On This Map, Are Outside The Limits Of The Project Showing The Drainage Basin Along Or Immediately Adjacent To The Highway Are Illustrated On The Onsite Drainage Basin Maps.
Interstate 25 Improvements
Bijou Street To Fillmore Street
CDOH Project #I25-2(212)
OFFSITE DRAINAGE BASIN MAP
DESIGN WD
DRAWN W.E.C.
WILSON & COMPANY
COLORADO SPRINGS, COLORADO
DATE: JAN 1991
FILE NO. 87-810A
SHEET NO. OF
GARDEN OF THE GODS ROAD
The Mesa
Glen Eyrie Reservoir
Hamilton Reservoir
Mesa Reservoir No 2
Valley Res No 1
Valley Res No 2
Camp Creek
Fountain Creek
Monument Creek
Monument
Monument Valley Pk
Mesa Cem
Filtration Plant
Water Tank
Radio Tower
Radio Tower
Midland
Rio Grande
Denver
Western
Colorado
Pikes Peak
Bijou
Fillmore
Cheyenne
Cimarron
Uintah
Colorado
Pikes Peak
Boulder
Cheyenne
Cimarron
Uintah