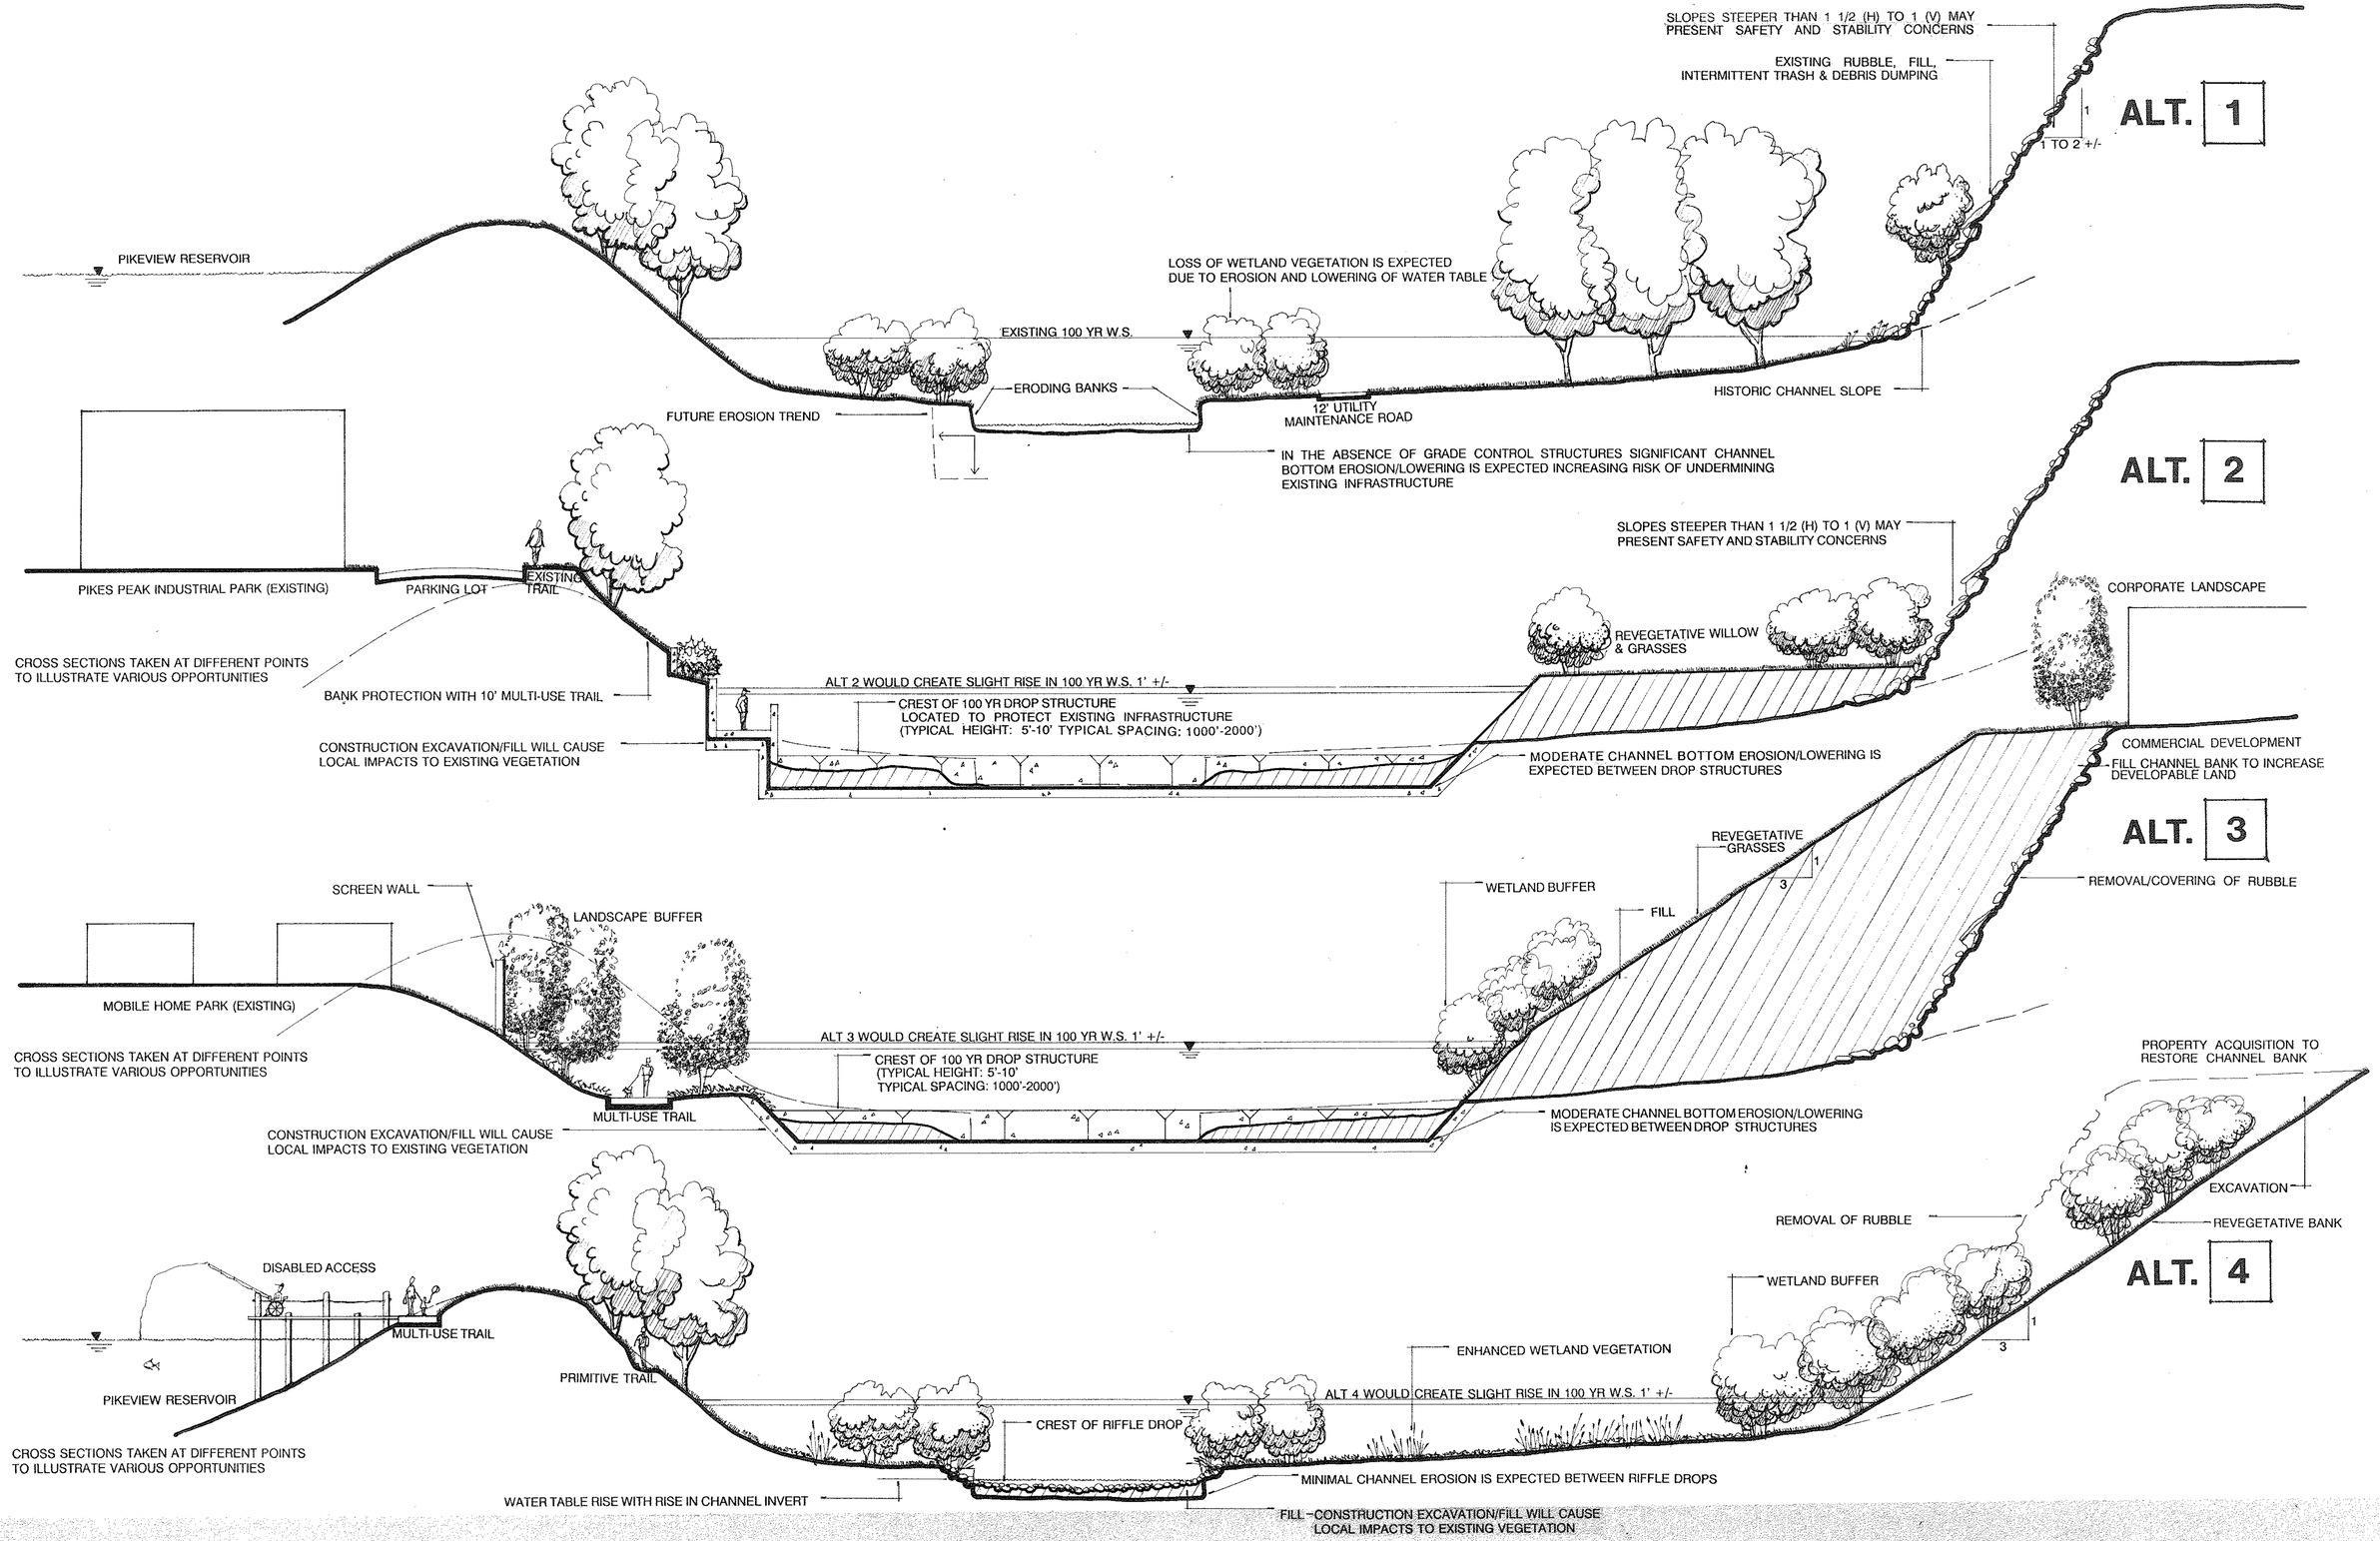

CH2M HILL KIOWA ENGINEERING CORP. THOMAS & THOMAS URBAN EDGES	SCALE: 1" = 10' VERT. 1" = 20' HORIZ. DATE: 10-28-92	**MONUMENT CREEK DRAINAGE BASIN PLANNING STUDY**	**CITY OF COLORADO SPRINGS** PLANNING, DEVELOPMENT AND FINANCE DEPARTMENT	ALTERNATIVE CROSS SECTIONS REACH: M5 TEMPLETON GAP ROADWAY TO PIKEVIEW BRIDGE "RESERVOIR" REACH	SHEET 26