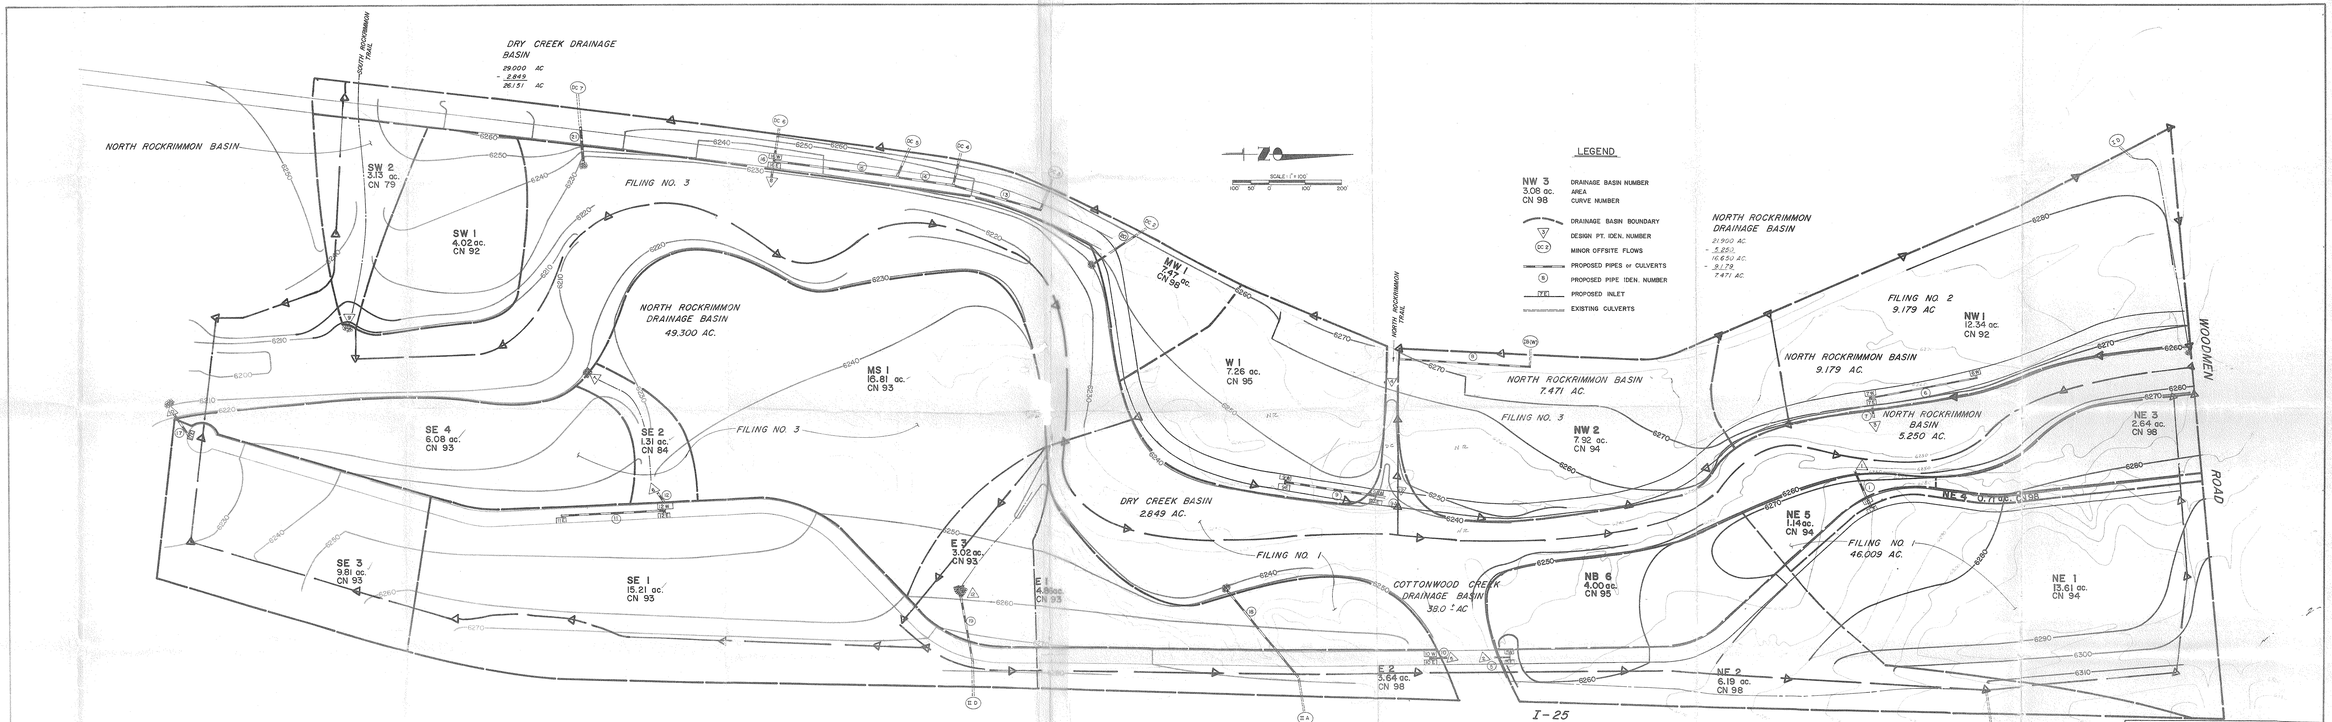


NOTE: CONTOURS ON THIS PLAN REFLECT ORIGINAL GRADING PLAN.
SEE REVISED GRADING PLAN DATED 6-9-82 FOR REVISED CONTOURS.

REVISED 7-27-82 CASCADE AVE. RELOCATION.
REVISED 6-28-82

10-28-82

M V E, INC. ENGINEERS—SURVEYORS
CORPORATE CENTRE
MAJOR DRAINAGE BASINS

CORPORATE CENTRE
MONUMENT CREEK
DRAINAGE BASIN MAP

| | |
|---|---|
| SCALE | 1" = 100' |
| DRAWN | J.P. |
| CHECKED | M.M.E. |
| APPROVED | D.M.J. |

BASE MAP BY
MERRICK
Merrick and Company • 14855 East Bethany Drive
Aurora, Colorado • Telephone 690-1515-5241
JOB 386-4288 DATE 8/19/82 DRF J.C.F.J.