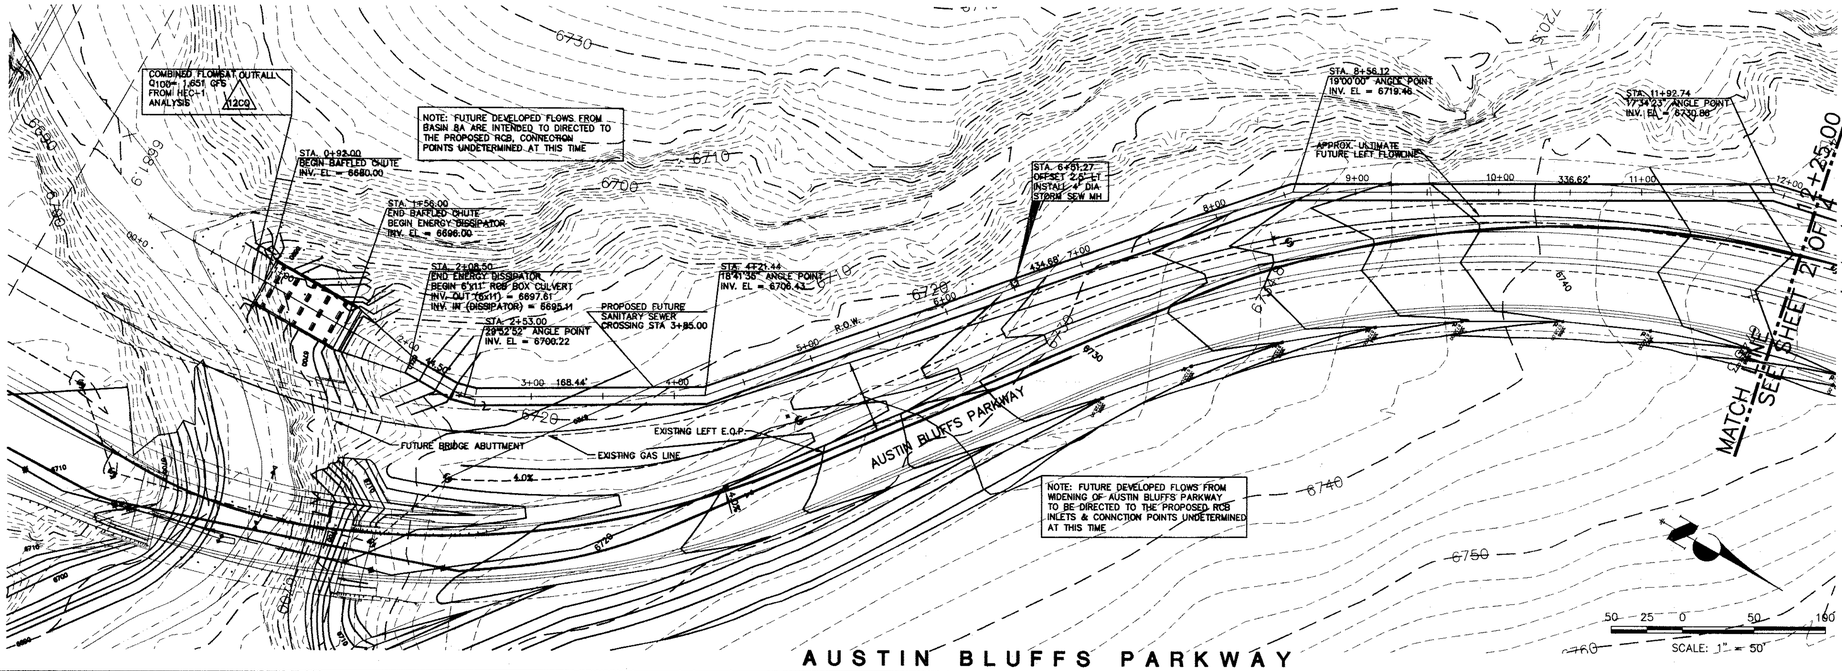

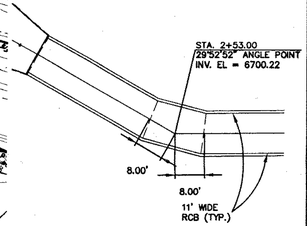

ANGLE POINT AND BEND DETAIL
SCALE: 1" = 20'

AUSTIN BLUFFS PARKWAY

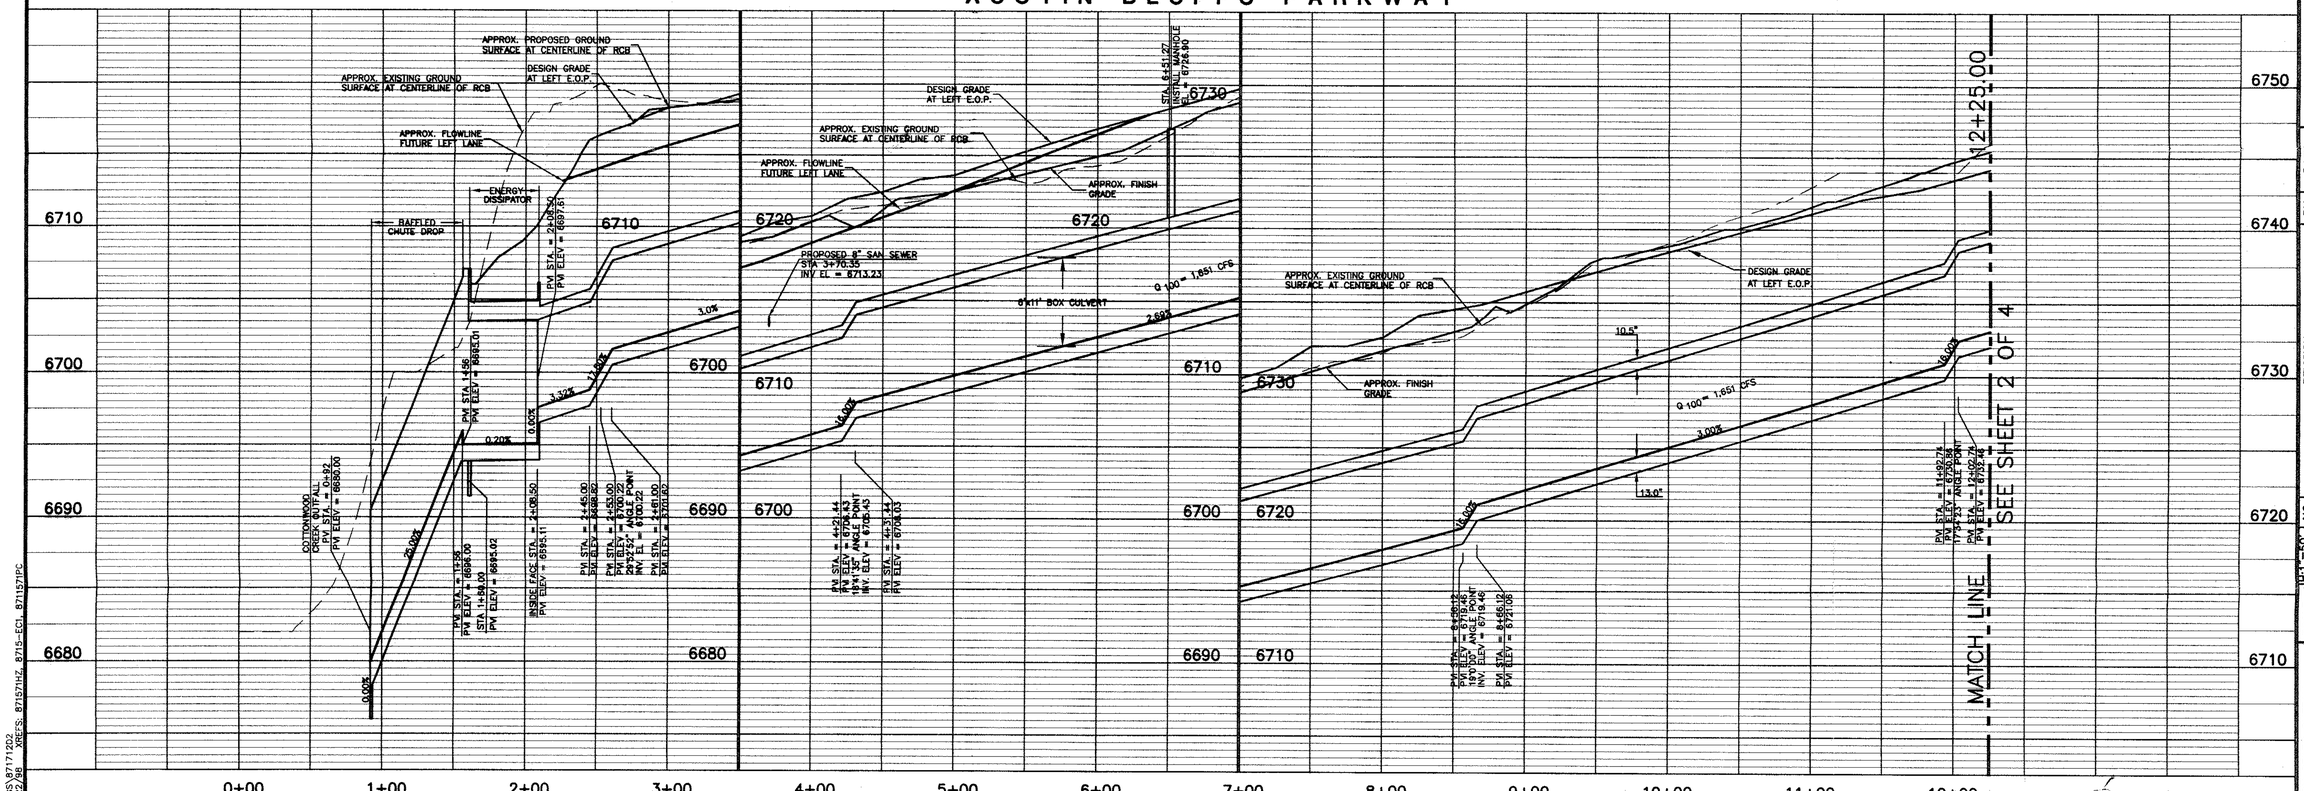

STATEMENT:

THE CITY OF COLORADO SPRINGS RECOGNIZES THE DESIGN ENGINEER AS HAVING RESPONSIBILITY FOR THE DESIGN; THE CITY HAS LIMITED ITS SCOPE OF REVIEW ACCORDINGLY.

RESUBMITTAL REQUIRED IF CONSTRUCTION HAS NOT COMMENCED WITHIN 180 DAYS AFTER REVIEW DATE.

REVIEW:

STREET DESIGN:
CURB & GUTTER REVIEW _____ DATE _____
FINAL REVIEW _____ DATE _____

DRAINAGE DESIGN: DRAINAGE BASIN _____
FILED IN ACCORDANCE WITH SECTION 15-3-906 OF COLORADO SPRINGS 1980, AS AMENDED
_____ DATE _____

DESIGN DATA: AUSTIN BLUFFS PARKWAY

SIDEWALKS: WIDTH: _____
LOCATION: ☐ Attached ☐ Detached

CURB TYPE ☐ 1 ☐ 2 ☐ 3
R/W WIDTH 120' F/C-F/C _____
STREET TYPE MINOR ARTERIAL HVEEM _____

ASPHALT THICKNESS:
AC Surface _____
AC Base _____

AGG. BASE THICKNESS:
Class 6 _____
Class 5 _____
Class 2 _____

BENCHMARKS:

1. NAIL WITH BRASS DISK IN THE SOUTHEASTERLY CORNER OF THE TOP OF BOX INLET, SOUTHERLY CURB LINE OF MEADOW RIDGE DRIVE. APPROX. 90' WESTERLY FROM THE INTERSECTION OF MEADOW RIDGE DRIVE AND AUSTIN BLUFFS PARKWAY. ELEV. = 6767.85
2. A #5 REBAR SET APPROX. 300' WEST OF PROPOSED AUSTIN BLUFFS PKWY AND APPROX. 250' NORTH OF WOODMEN ROAD. ELEV. = 6728.93

STATEMENTS:

A. SEWER-ANY CHANGES OR ALTERATIONS EFFECTING THE GRADE ALIGNMENT, ELEVATION AND DEPTH OF COVER OF SEWERS AND APPURTENANCES SHOWN ON THIS DRAWING SHALL BE THE RESPONSIBILITY OF THE DEVELOPER.

B. WATER-THIS APPROVAL SUBJECT TO THE FINAL STREET GRADE LEAVING A MINIMUM COVER OF 5'(FIVE FEET) OVER THE WATER MAIN. ANY CHANGES SHALL BE AT THE EXPENSE OF THE OWNER OR DEVELOPER.

BY: _____

PREPARED UNDER MY DIRECT SUPERVISION FOR AND ON BEHALF OF JR ENGINEERING, LTD.

_____
KYLE R. CAMPBELL, COLORADO P.E. #29794

UNTIL SUCH TIME AS THESE DRAWINGS ARE APPROVED BY THE APPROPRIATE REVIEWING AGENCIES, JR ENGINEERING, LTD. ASSUMES NO LIABILITY FOR THE PURPOSES DESIGNATED BY WRITTEN AUTHORIZATION.

48 HOURS BEFORE YOU DIG, CALL UTILITY LOCATORS
1-800-922-1987
CITY OF COLORADO SPRINGS DEPT. OF UTILITIES GAS, ELECTRIC, WATER AND WASTEWATER

JR Engineering, Ltd.
4835 North 30th Street
Colorado Springs, Colorado 80919
(719) 593-2593 • FAX (719) 528-6613

NO.	REVISION	BY	DATE

SCALE H:1"=50' V:1"=5'
DATE 11/24/97
DES. BY JRB
CHK. BY
DWN. BY JAC

AUSTIN BLUFFS STORM SEWER OUTFALL
6'R x 11'S RCB
STORM SEWER OUTFALL PLAN
STA. 0+00 TO 12+25.00
PLAN AND PROFILE

SHEET 1 OF 4
JOB NO. 8717.12

PATH: X:\870000.ALL\871712\DRAWINGS\871712O2
FILENAME: 871712O2-1
XREFS: 871571HZ, 8715-EGL 871571PC
DATE: 9/22/98

SCANNED