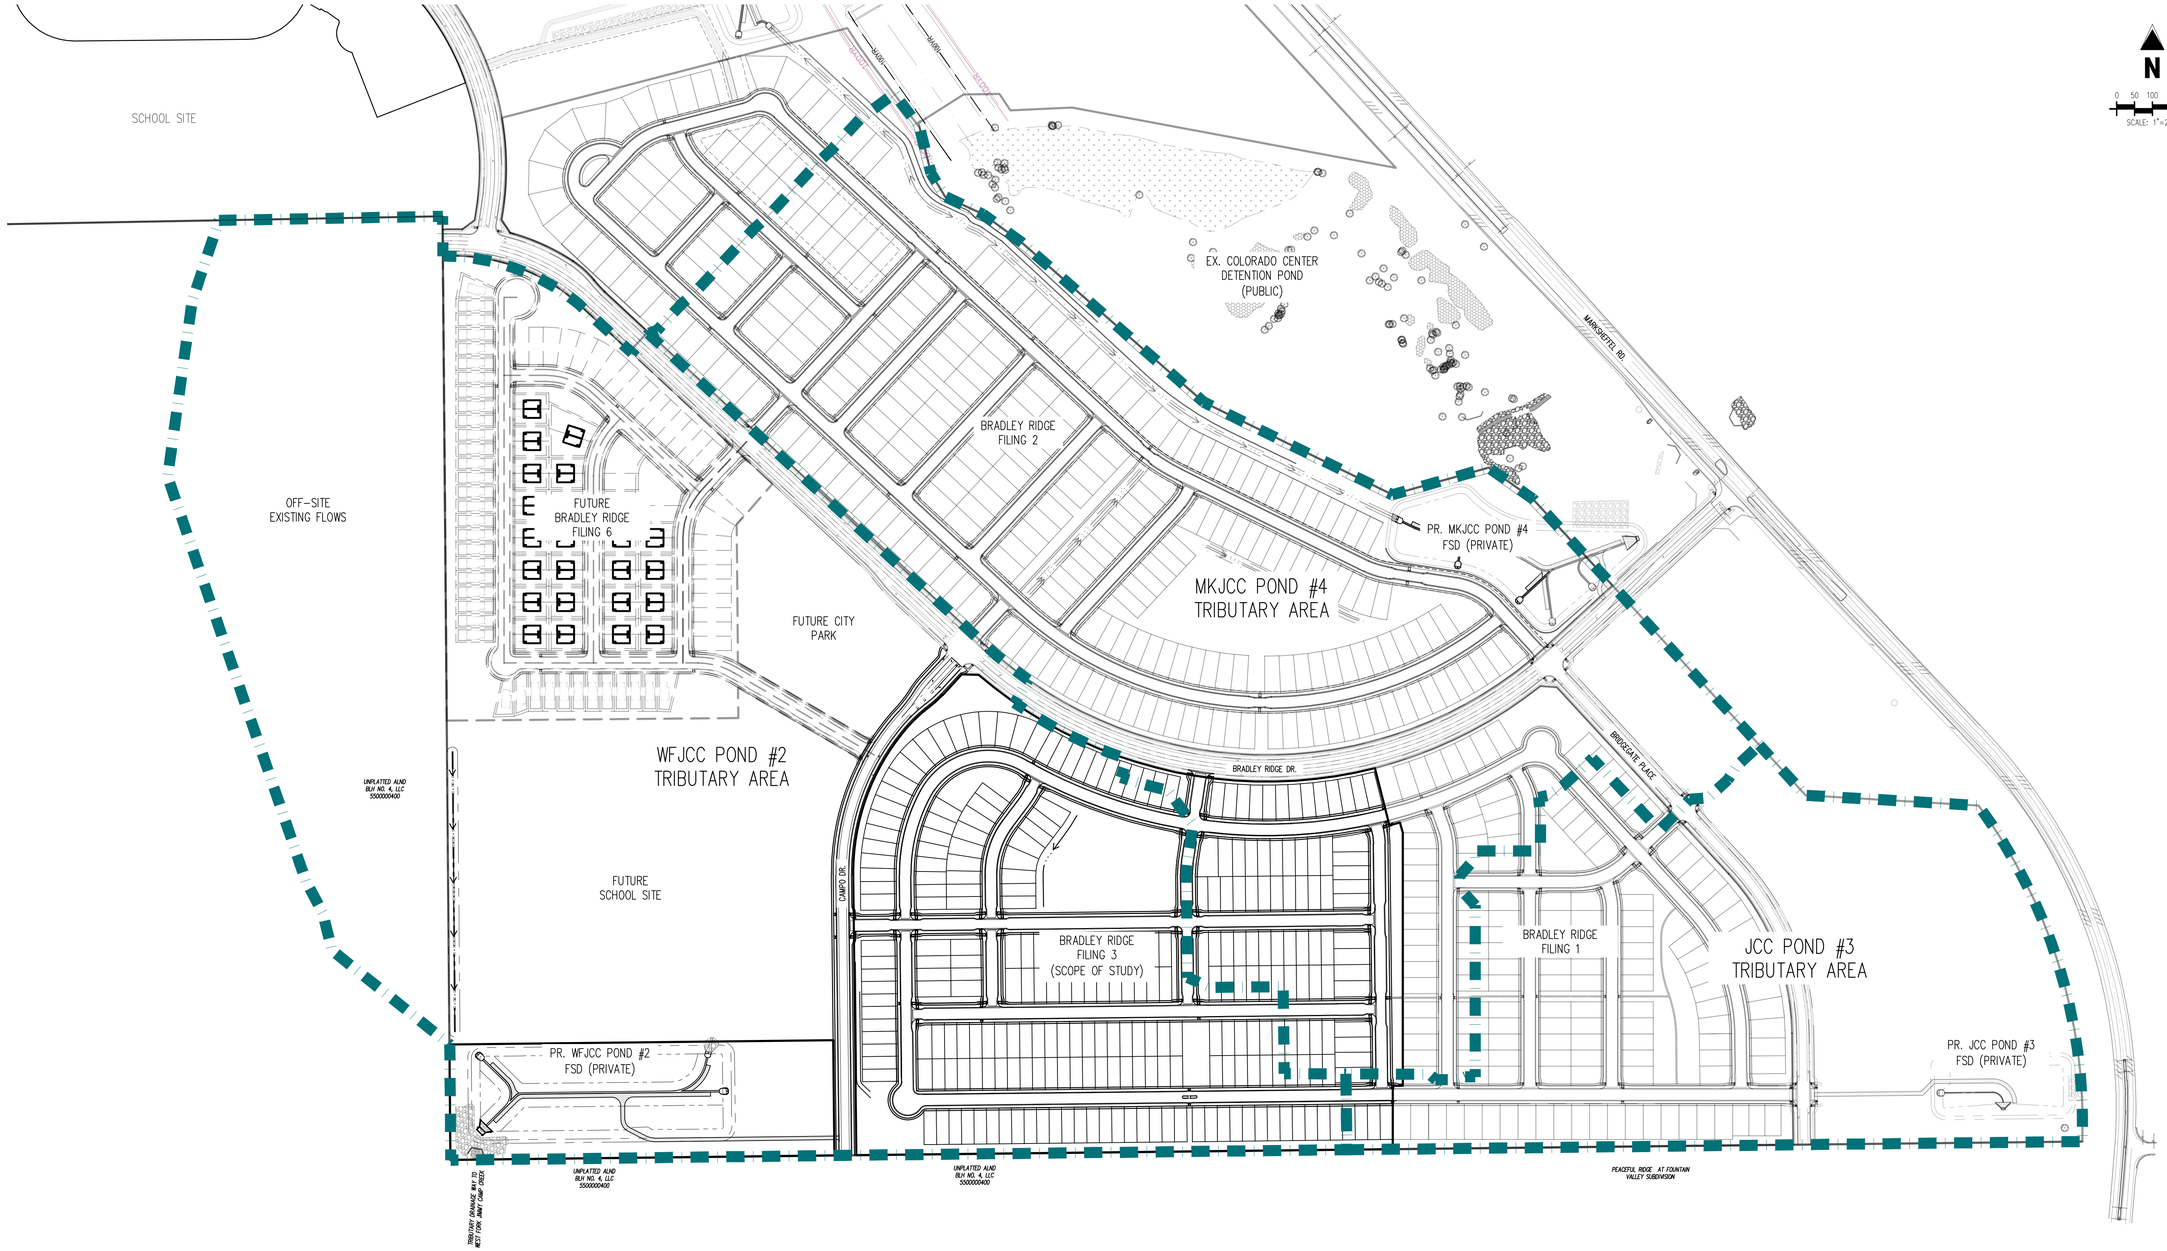

Galloway
1155 Kelly Johnson Blvd., Suite 305
Colorado Springs, CO 80920
719.900.7220
GallowayUS.com

NOT FOR CONSTRUCTION

COPYRIGHT
THESE PLANS ARE AN INSTRUMENT OF SERVICE AND ARE THE PROPERTY OF GALLOWAY, AND MAY NOT BE DUPLICATED, DISCLOSED, OR REPRODUCED WITHOUT THE WRITTEN CONSENT OF GALLOWAY. COPYRIGHTS AND INFRINGEMENTS WILL BE ENFORCED AND PROSECUTED.

STORM DRAIN
CONSTRUCTION PLANS
FOR ROI PROPERTY GROUP, LLC
BRADLEY RIDGE SUBDIVISION FILING NO. 3

SEC OF BRADLEY RIDGE DR & CAMPO DRIVE
COLORADO SPRINGS, CO

#	Date	Issue / Description	Init.

Project No:	RPG03.20
Drawn By:	AEH
Checked By:	###
Date:	SEPTEMBER 18, 2023

PROPOSED WQ TREATMENT & DETENTION MAP

DR-1

M:\ENGR\Projects\ROI, LLC\ROI, Colorado Springs - 4910\03.20 - Bradley Ridge Subdivision Fil No. 3\CAD\Drainage Report\Proof\Drainage Report\RPG03.20 - DR-1 WQ & Detention Map.dwg - Tuesday, September 19, 2023 8:57: