CHAPEL HILLS PROFILE – WESTERLY CART PATH CL

HORIZONTAL: 1" = 10'
VERTICAL: 1" = 2'

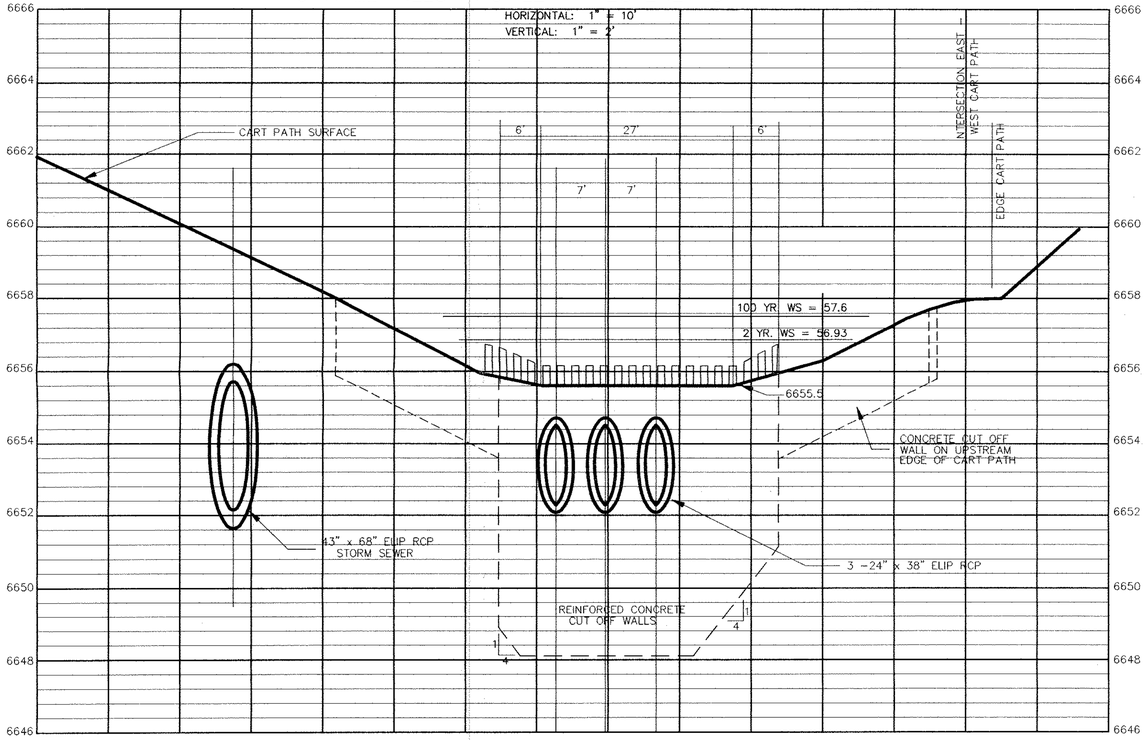

CHAPEL HILLS PROFILE -- EASTERLY CART PATH CL

HORIZONTAL: 1" = 10'
VERTICAL: 1" = 2'

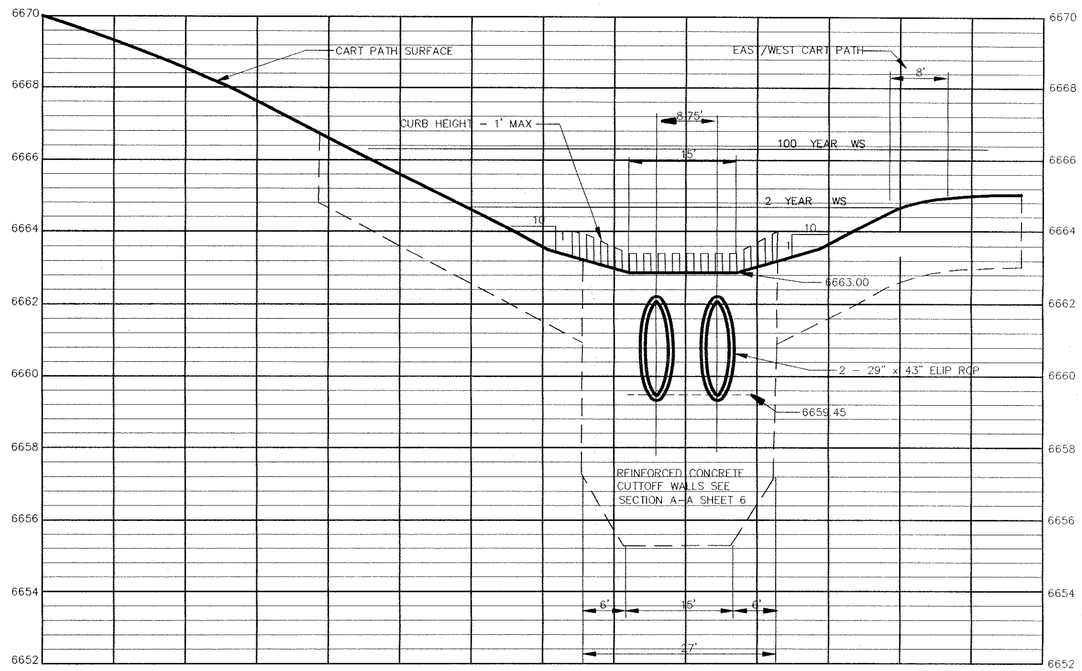

CHAPEL HILLS PROFILE ALONG SOUTH EDGE OF EAST/WEST CART PATH

HORIZONTAL: 1" = 10'
VERTICAL: 1" = 2'

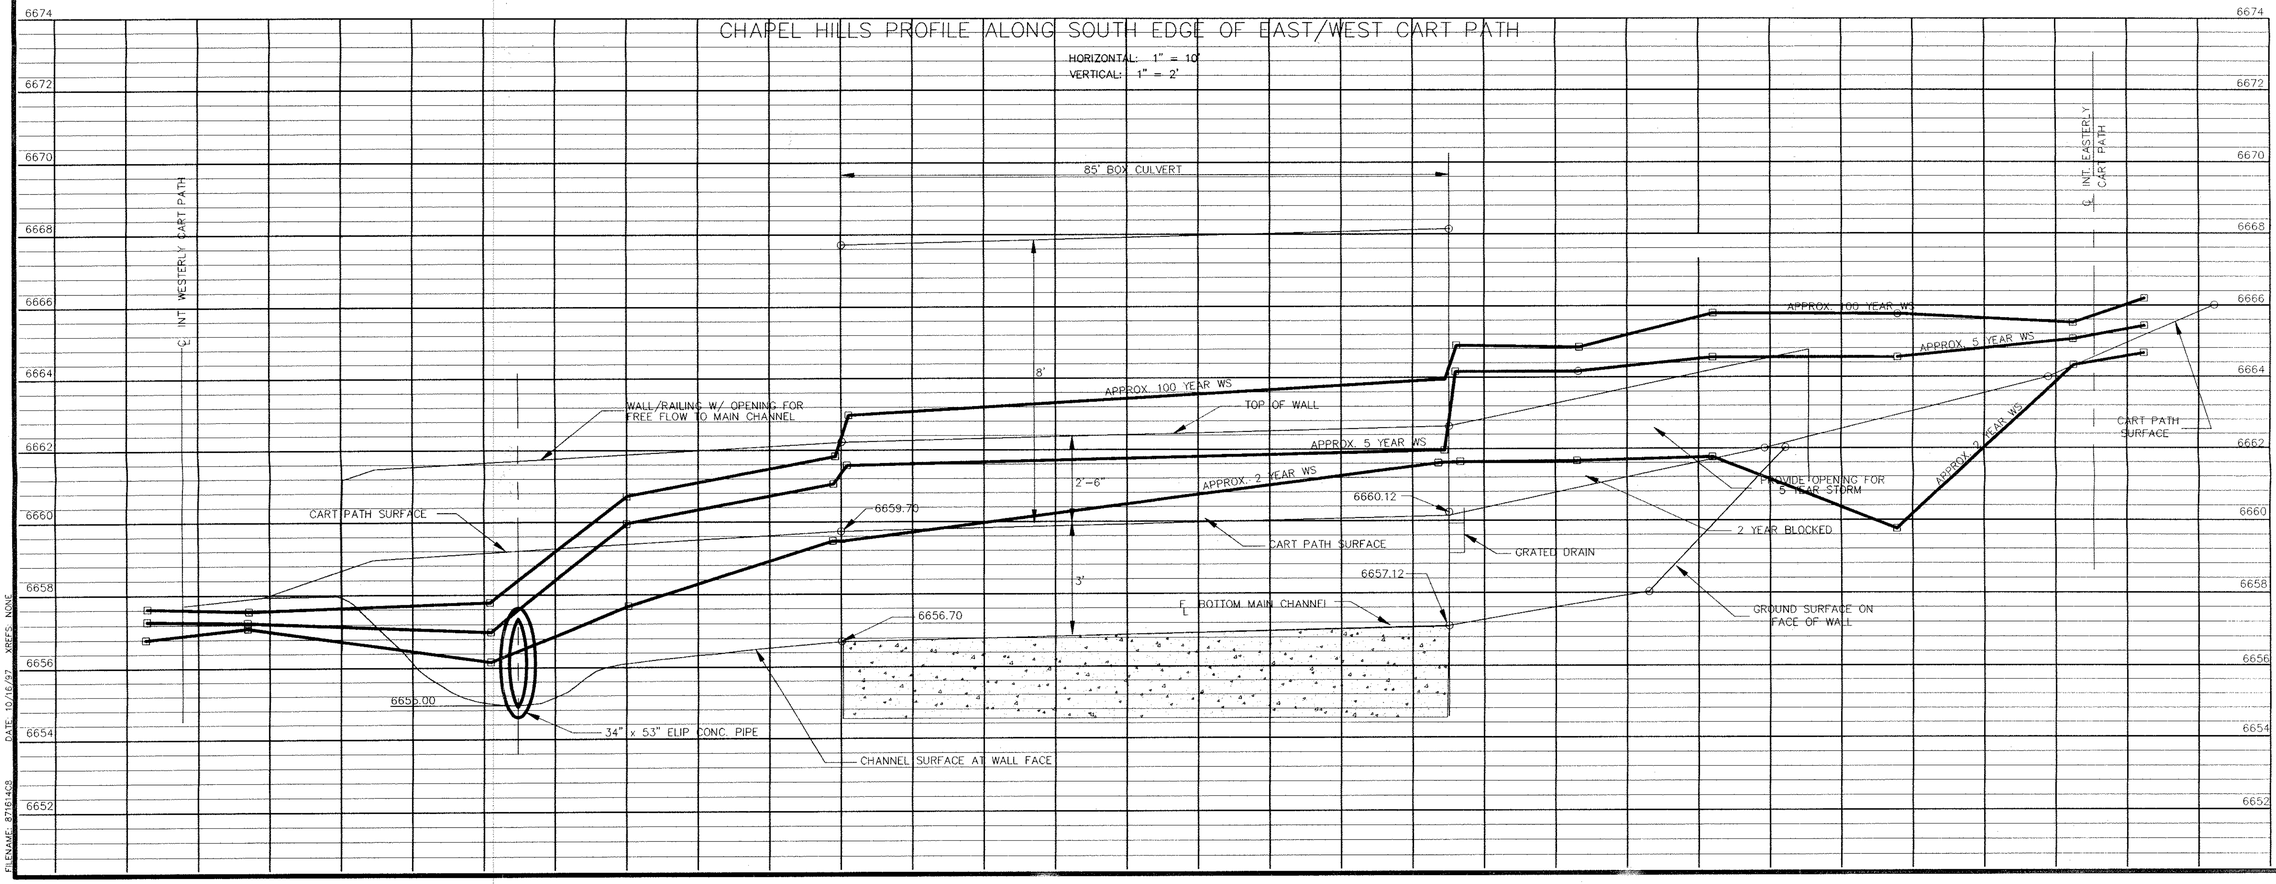

UNTIL SUCH TIME AS THESE DRAWINGS ARE APPROVED BY THE APPROPRIATE REVIEWING AGENCIES, ENGINEERING, TO BE USED FOR CONSTRUCTION FOR THE PURPOSES DESIGNATED BY WRITTEN AUTHORIZATION.

48 HOURS BEFORE YOU DIG, CALL UTILITY LOCATORS
1-800-922-1987
CITY OF COLORADO SPRINGS DEPT. OF UTILITIES GAS, ELECTRIC, WATER AND WASTEWATER

JR Engineering, Ltd.
4935 North 30th Street
Colorado Springs, Colorado 80919
(719) 593-2593 • FAX (719) 528-6613

NO.	REVISION	BY	DATE

SCALE	N.T.S.
DATE	9/21/97
DES. BY	JRB
CHK. BY	
DWN. BY	BAP

EAST & WEST DETAILS OF GOLF CART PATH

SHEET 3 OF 3

JOB NO. 8716.14

X:\87161\DRAWINGS\CARTPATH\87161408.DWG XREFS: NONE
FILENAME: 87161408 DATE: 10/16/97