FAIRLANE INTERCHANGE PRELIMINARY DRAINAGE REPORT PHASE-2

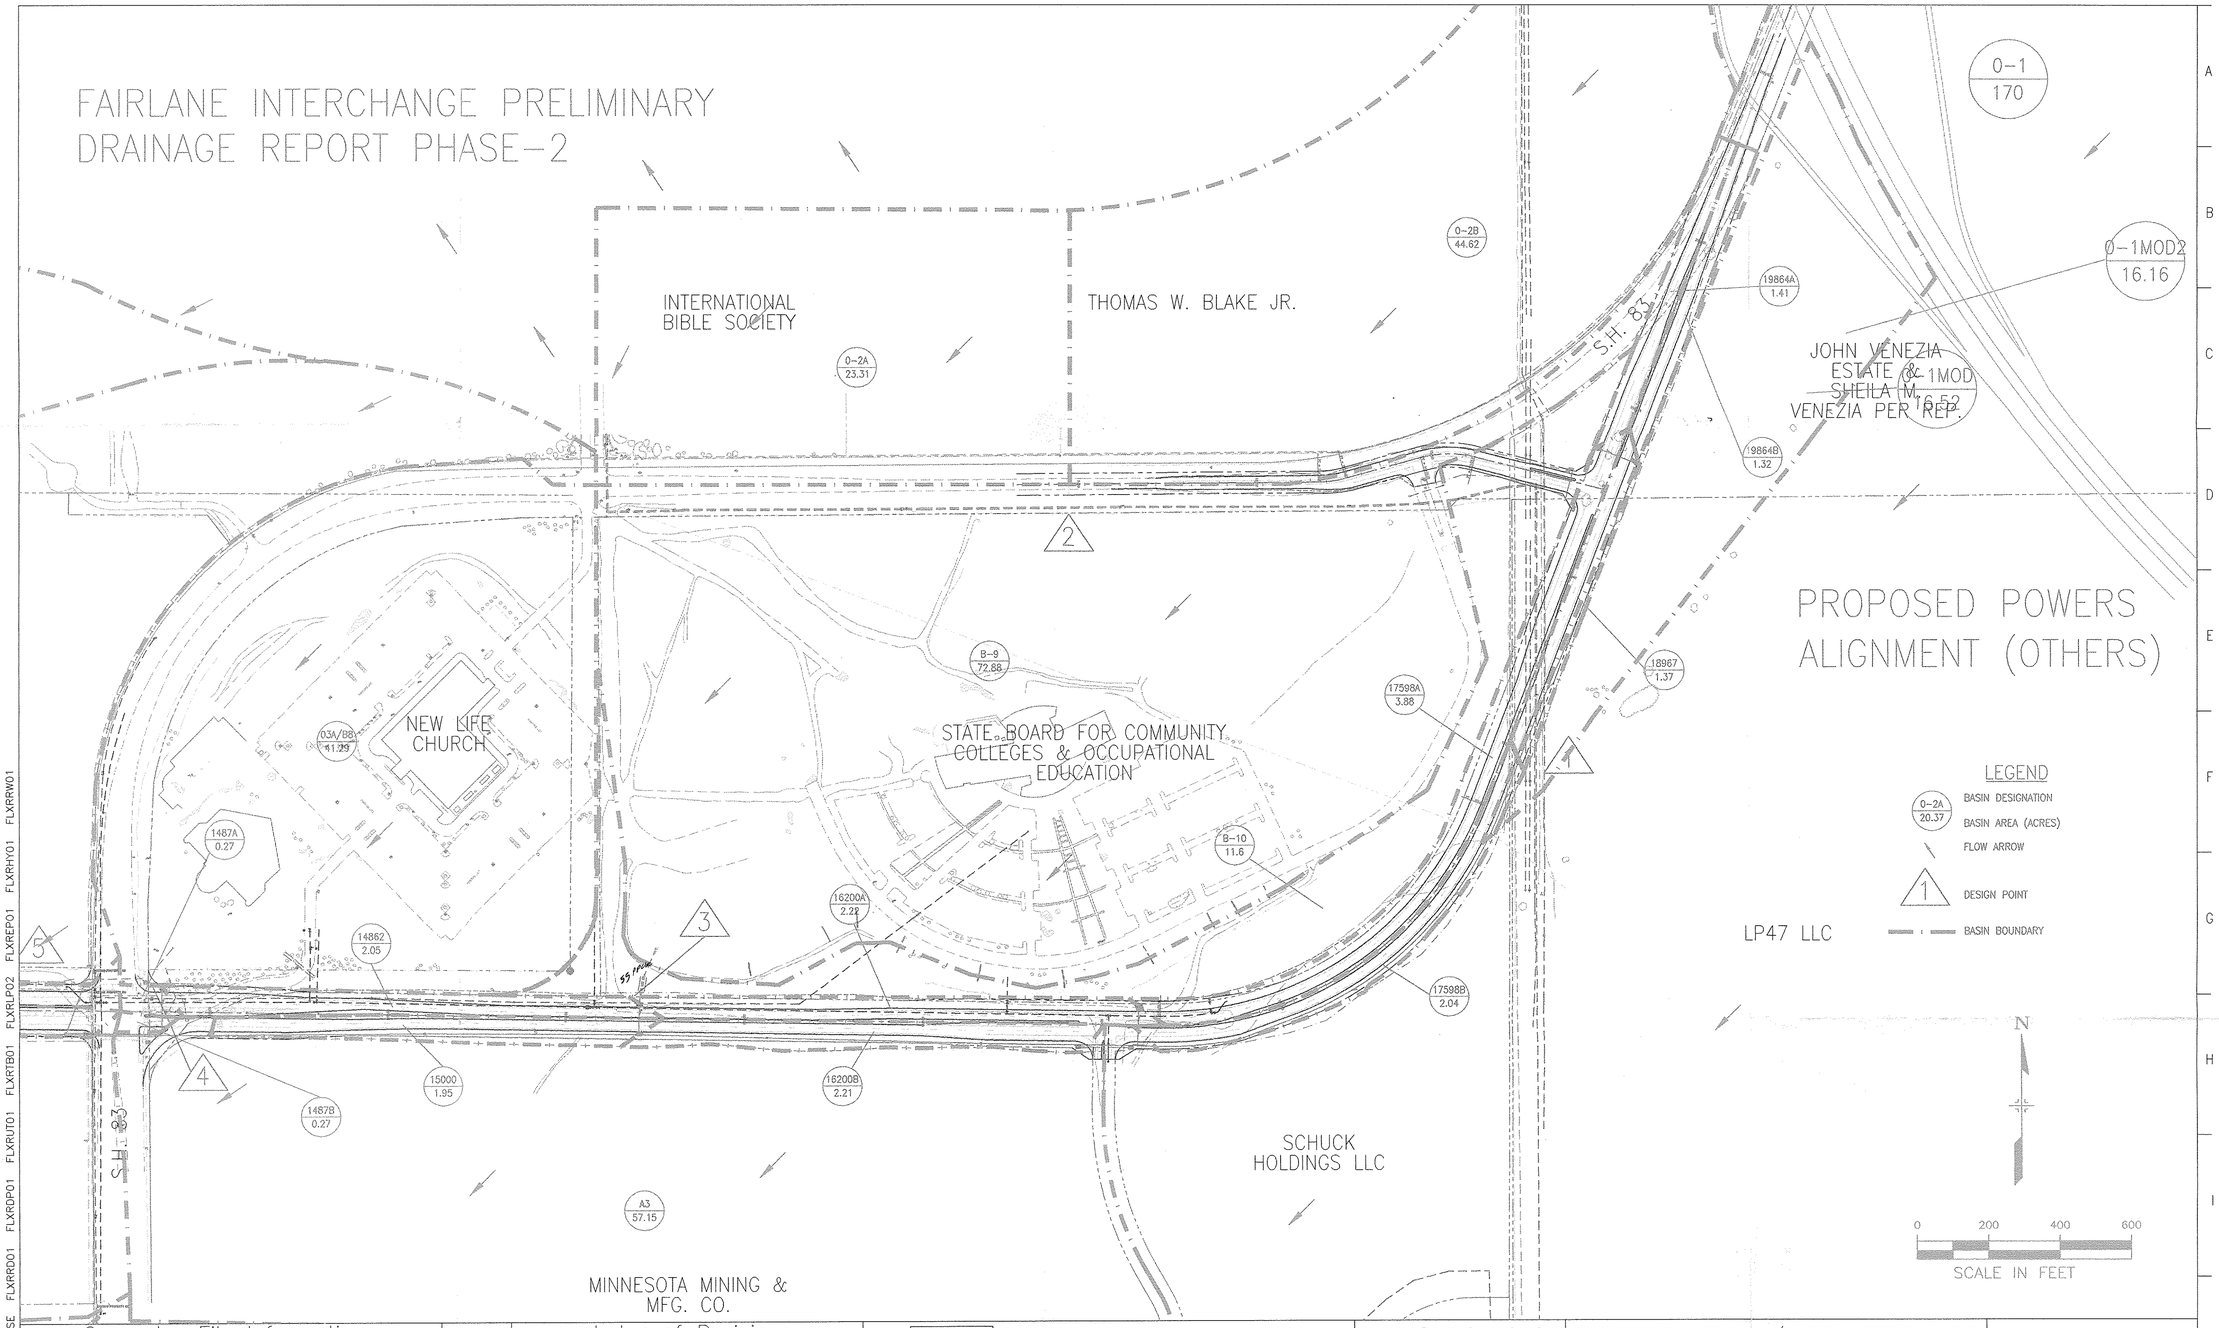

12.85 Sec
M.L

09:21 XREF = FLXRBASE FLXRRDO1 FLXRPO1 FLXRUTO1 FLXRTBO1 FLXRILP02 FLXREPO1 FLXRHYO1 FLXRRWO1

Computer File Information		
Creation Date: 02/25/98		Initials: RBB
Last Modification Date: 05/07/98		Initials: LLT
Full Path: S:\3821\CADD\xref\		
Drawing File Name: FLXRHYB3.DWG		
Acad Ver. 14	Scale: 1:200	Units: ENGLISH

Index of Revisions

DMJM

DANIEL, MANN, JOHNSON, & MENDENHALL
1490 West Fillmore Street, Suite 101
Colorado Springs, Colorado 80904
Phone: (719) 471-9866 Fax: (719) 471-9063

As Constructed	FAIRLANE PARKWAY/I-25 INTERCHANGE	Designer: RBB
No Revisions:	DRAINAGE BASINS PHASE II	Detailer: RBB
Revised:		Checked:
Void:	Sheet Subset: Roadway / Subset Sheets: 1 of 1	Sheet Number 1

1 2 3 4 5 6 7 8 9 10 11 12 13 14 15

A B C D E F G H I J