VICINITY MAP
NO SCALE

MAP LEGEND

- 5892 — PROPOSED INTERMEDIATE CONTOURS
- 5890 — PROPOSED FIVE FOOT CONTOURS
- SIGN
- FENCE LINE
- LIGHT POLE
- RIP RAP
- FILING BOUNDARY LINE

DRAINAGE LEGEND

- BASIN DESIGNATION (e.g. 9-2; AREA (AC): 1.6 / AC. 3.4 / 7.1)
- 5 YR FLOW
- 100 YR FLOW
- X — DESIGN POINT
- BASIN BOUNDARY
- PROPOSED DRAINAGE FLOW DIRECTION
- EXISTING DRAINAGE FLOW DIRECTION
- PROPOSED COLLECTION POINT
- EXISTING COLLECTION POINT

6" DIOR INLET 1.85/3.15/3.5 — BYPASS 0.0/0.35 CFS

WHERE:

10' SUMP INLET 13.6/27.0/16.3 — INLET DESCRIPTION 5YR/100YR/INLET CAPACITY

- 336 LF 36" RCP @ 3.63% — PROPOSED DRAINAGE SYSTEM
- 54"RCP — EXISTING DRAINAGE SYSTEM
- EXISTING FACE OF CURB
- PROPOSED FACE OF CURB (8" UPRIGHT)

GRAPHIC SCALE
120 0 30 60 120
(IN FEET)
1 inch = 60 ft.

OLYMPIC VILLAGE SUBDIVISION
AREA = 22.04 ACRES, MORE OR LESS

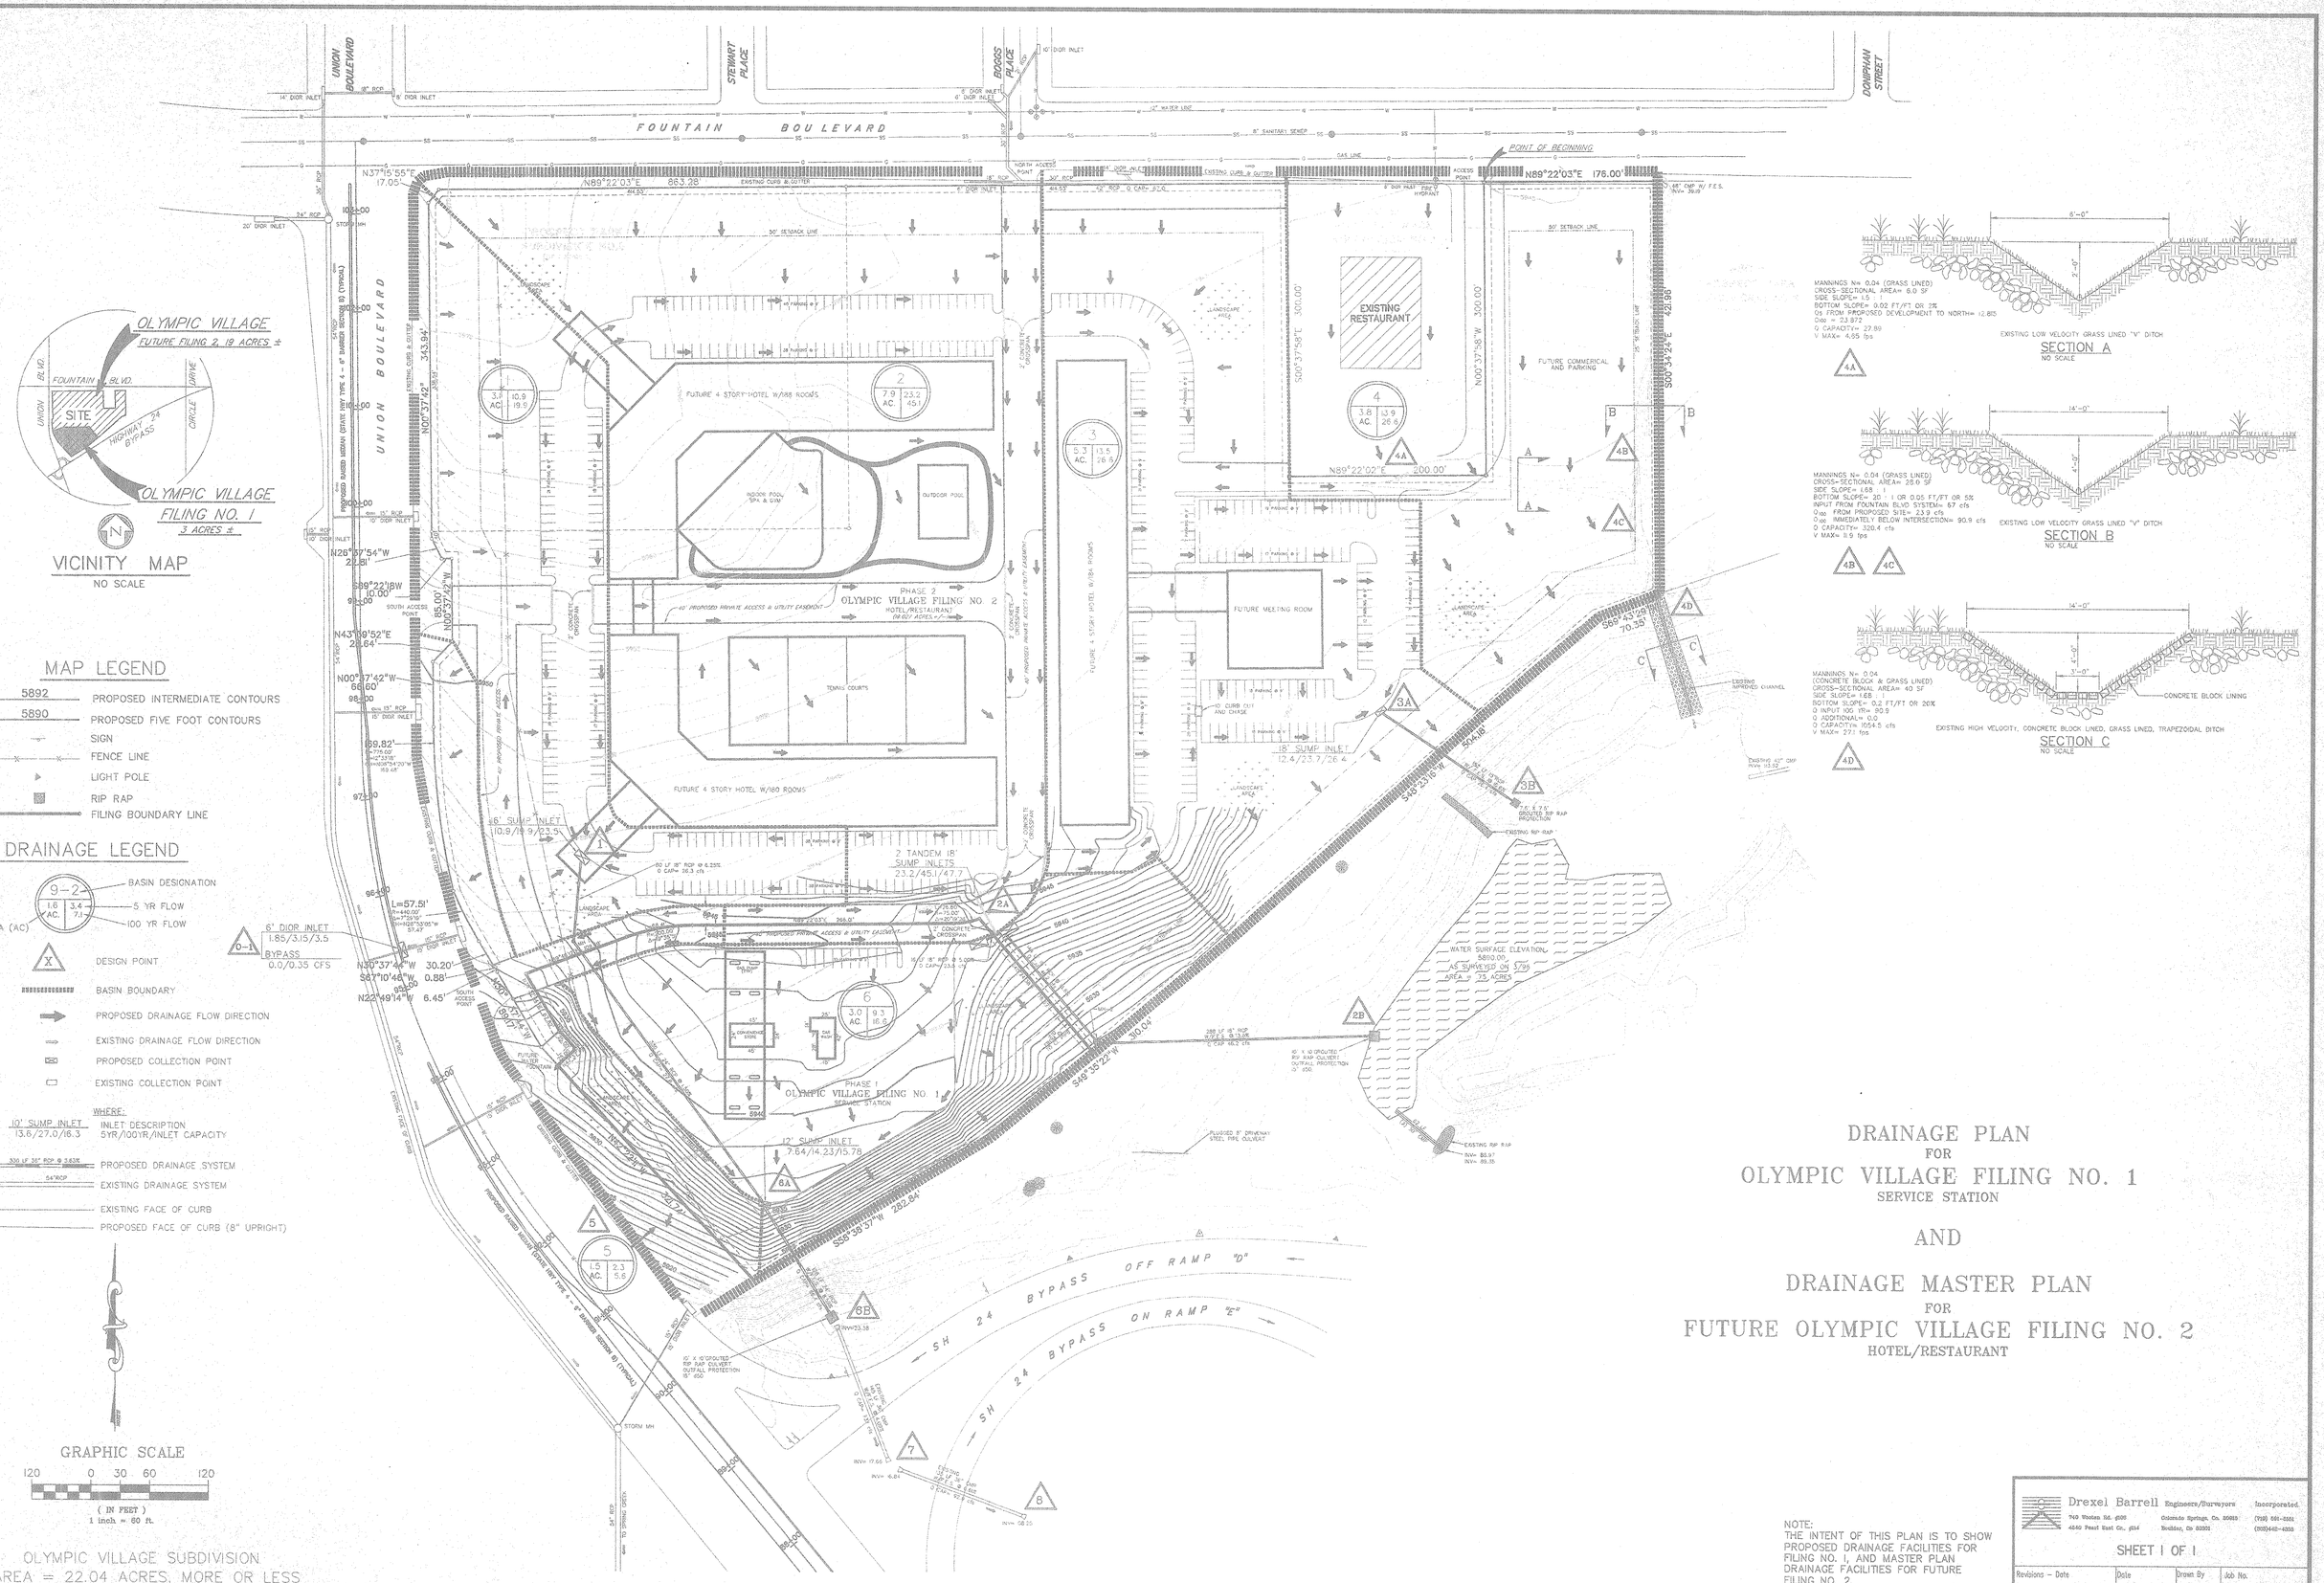

DRAINAGE PLAN
FOR
OLYMPIC VILLAGE FILING NO. 1
SERVICE STATION

AND

DRAINAGE MASTER PLAN
FOR
FUTURE OLYMPIC VILLAGE FILING NO. 2
HOTEL/RESTAURANT

NOTE:
THE INTENT OF THIS PLAN IS TO SHOW PROPOSED DRAINAGE FACILITIES FOR FILING NO. 1, AND MASTER PLAN DRAINAGE FACILITIES FOR FUTURE FILING NO. 2

Drexel Barrell Engineers/Surveyors Incorporated
740 Wooten Rd. #100, Colorado Springs, Co. 80915 (719) 591-3501
4640 Pearl East Cir., #214, Boulder, Co 80301 (303)440-4303

SHEET 1 OF 1

Revisions – Date	Date	Drawn By	Job No.
12 APRIL 1996	8 APRIL 1996	HPG	CE-7164
24 APRIL 1996	Scale	Checked By	Drawing No.
	1" = 60'	CMC	CE-099A