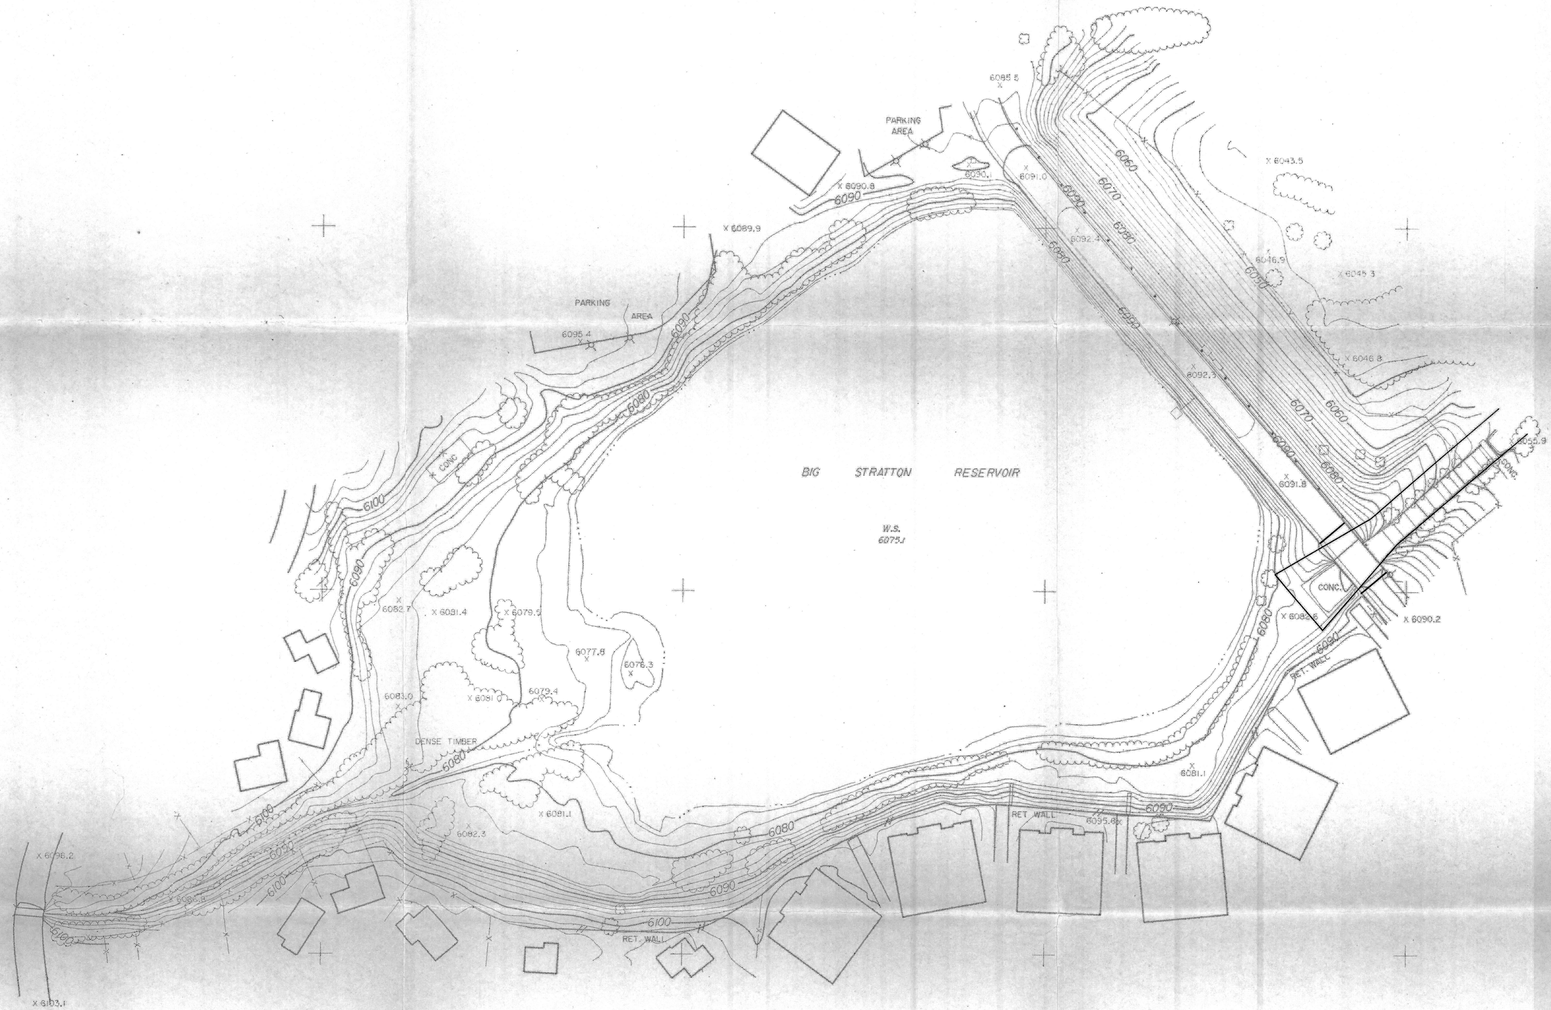

LEGEND

- PICTURE CENTER
- IMPROVED ROAD
- UNIMPROVED ROAD
- BUILDING
- FENCE
- CULVERT
- WATERS EDGE
- INDEX CONTOUR
- INTERMEDIATE CONTOUR
- SPOT ELEVATION
- TREE & BRUSH LINE
- POWER POLE
- LIGHT POLE
- MANHOLE
- RET. WALL

W-&-C-E

0 100 200 300 400

SCALE IN FEET

CONTOUR INTERVAL 2'

REVISION	DATE	BY

DESIGN	DRAWN
	DJB

WILSON & COMPANY
ENGINEERS & ARCHITECTS
COLORADO SPRINGS — COLORADO

DATE: OCT. 1989
FILE NO. 89-823
SHEET NO. OF

SCANNED