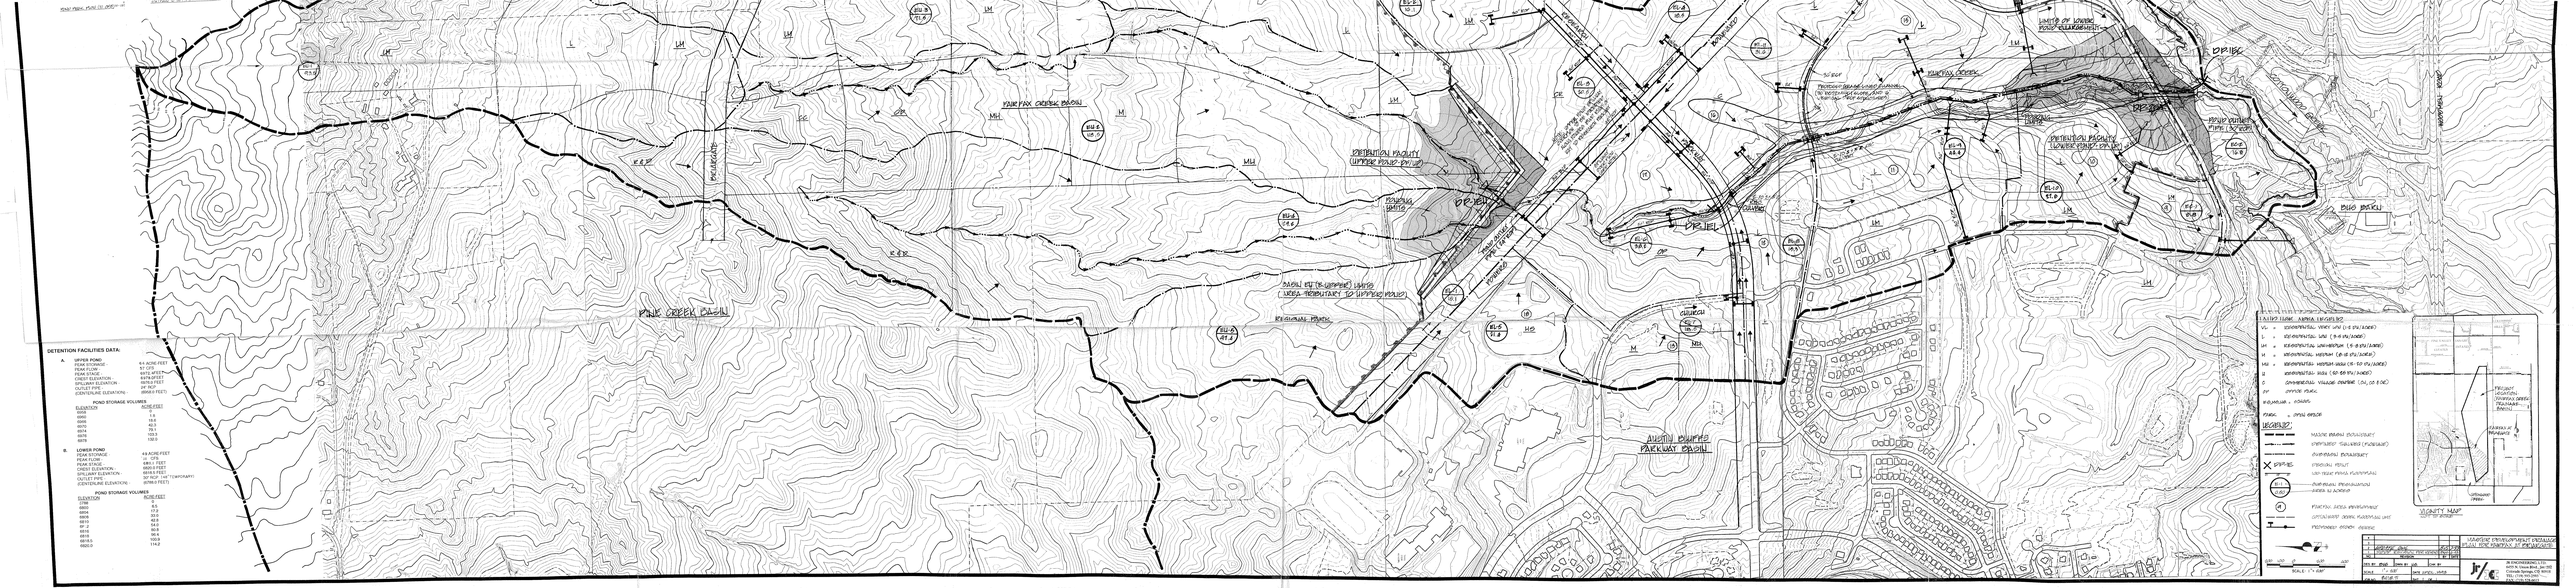
DETENTION FACILITY (UPPER POND) (DV/UP)
DETENTION FACILITY (LOWER POND) (DV/LP)
CHURCH
DR/BC
DR/BL
DETENTION FACILITIES DATA:
A. UPPER POND
B. LOWER POND
