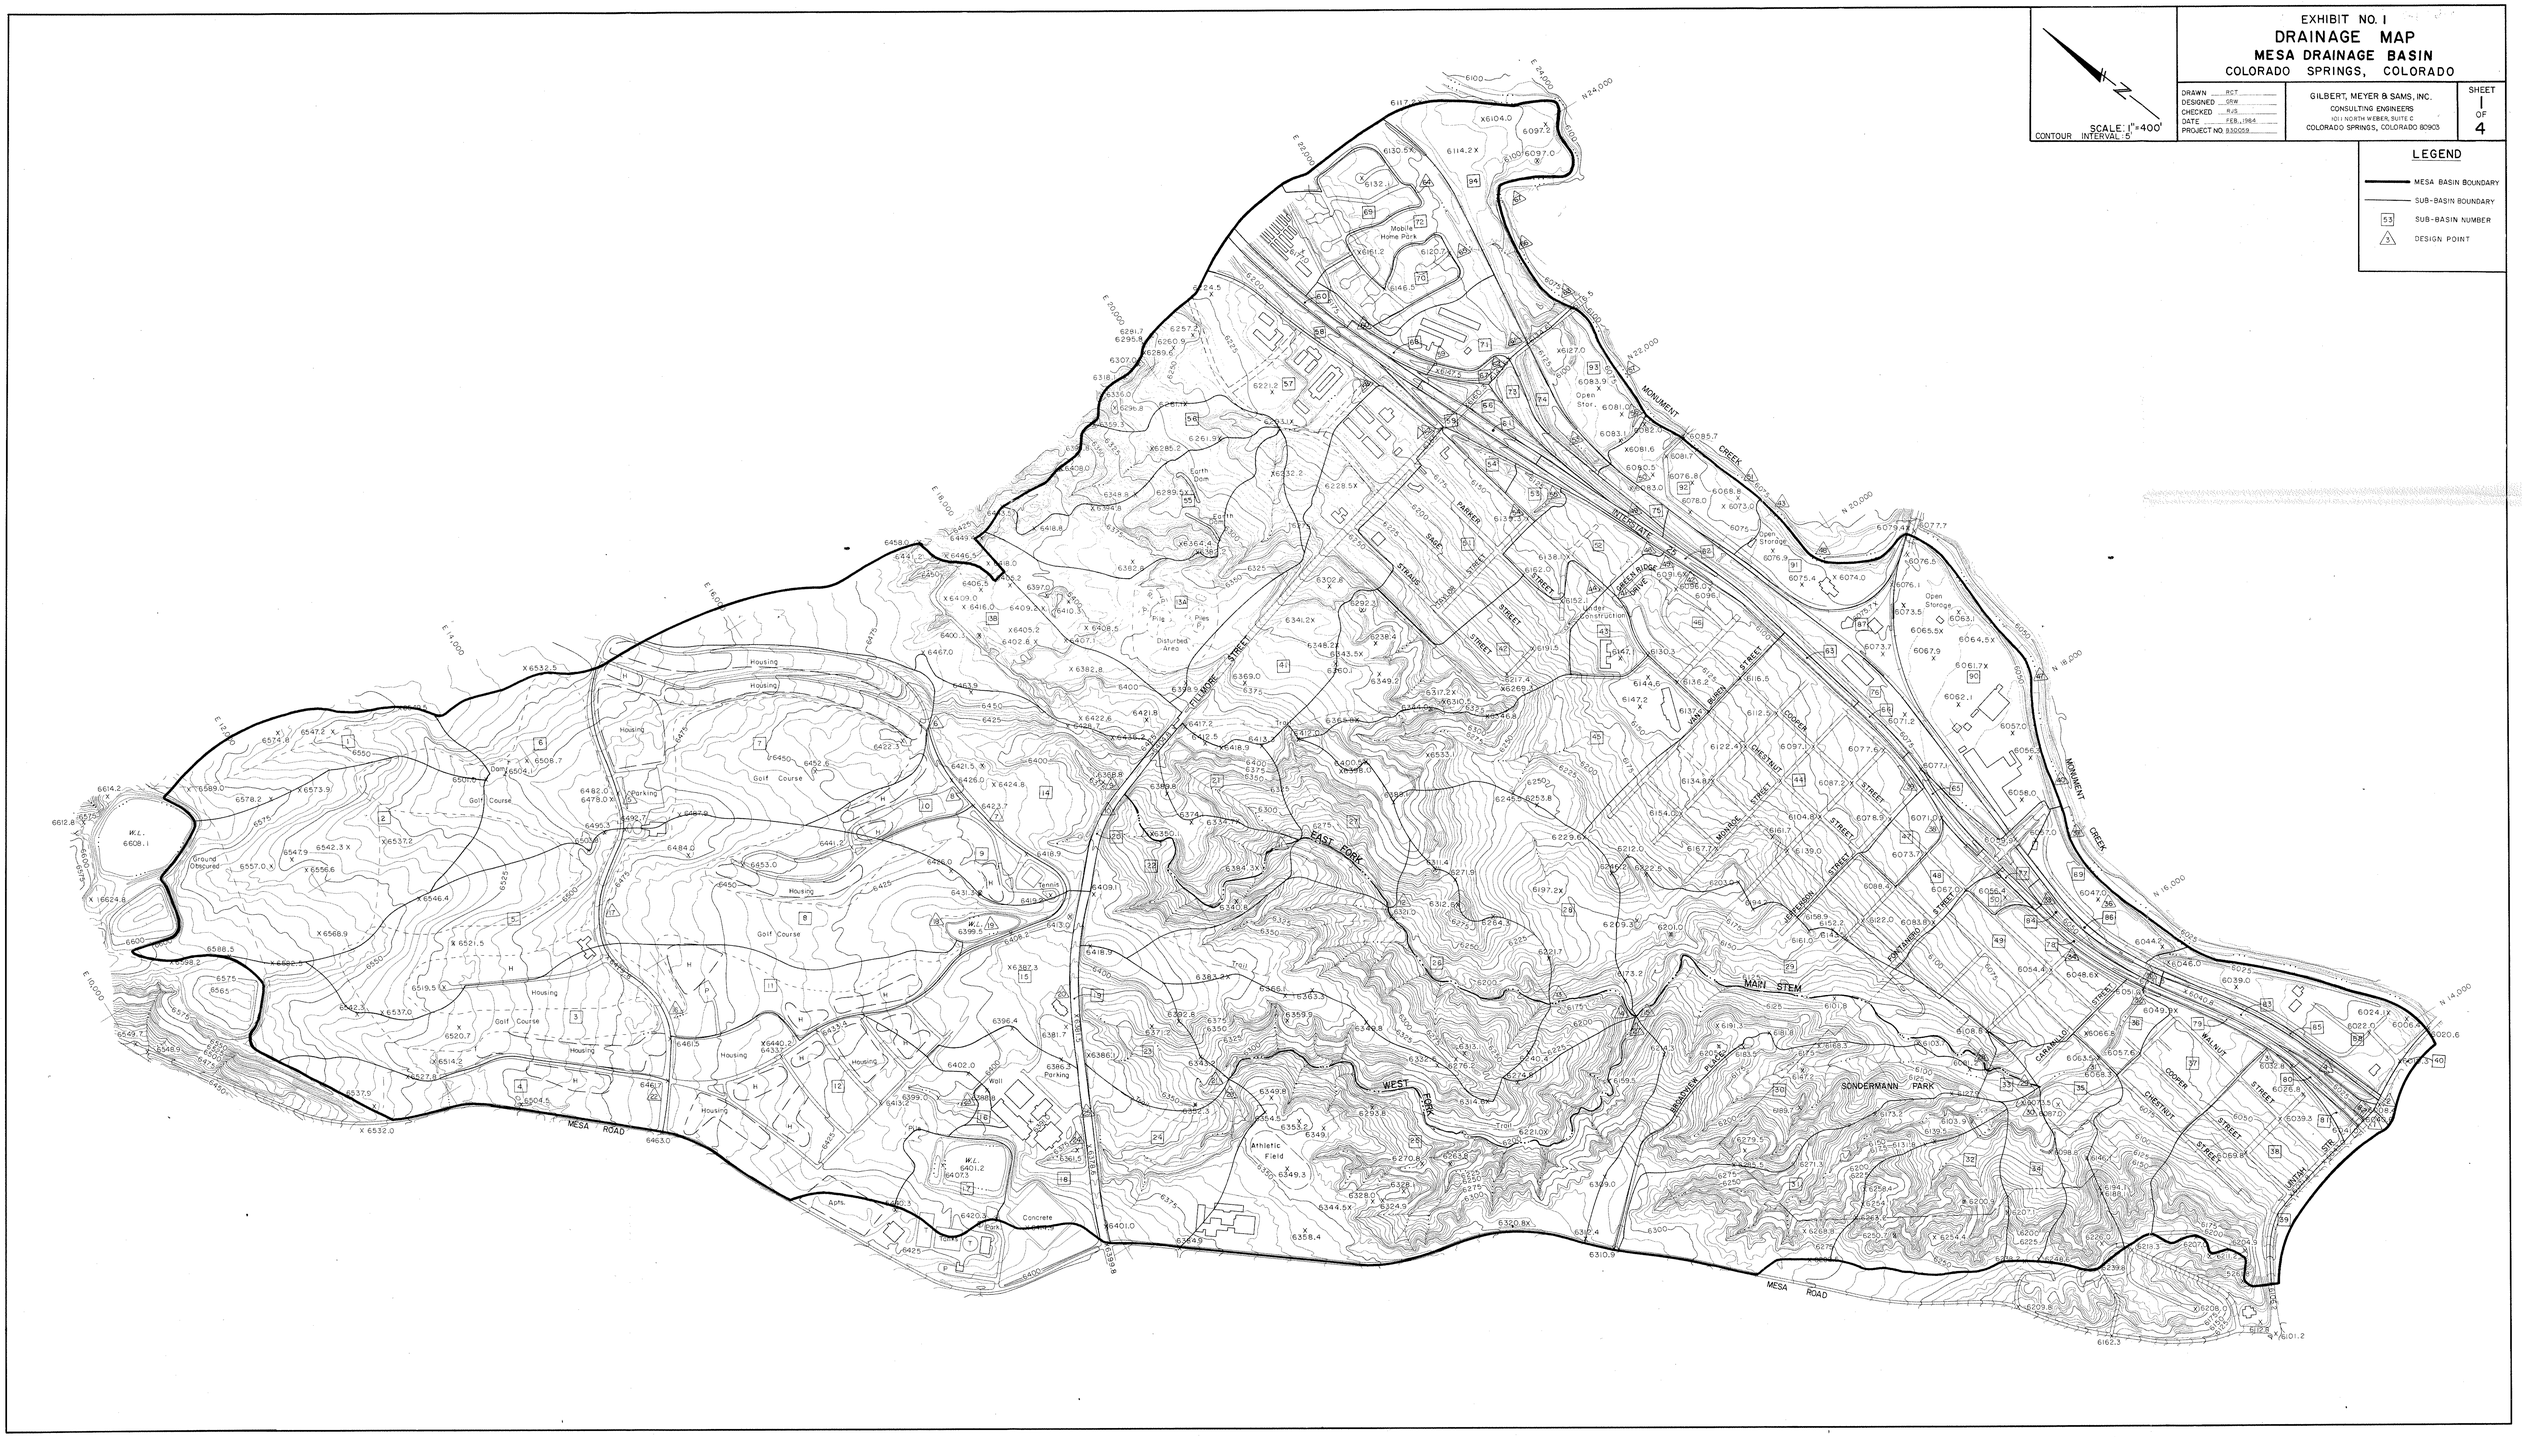
EXHIBIT NO. 1
DRAINAGE MAP
MESA DRAINAGE BASIN
COLORADO SPRINGS, COLORADO
SCALE: 1"=400'
CONTOUR INTERVAL: 5'
DRAWN RCT
DESIGNED CRW
CHECKED RJS
DATE FEB. 1964
PROJECT NO. 830053
GILBERT, MEYER & SAMS, INC.
CONSULTING ENGINEERS
401 NORTH WEBER, SUITE E
COLORADO SPRINGS, COLORADO 80903
SHEET 1 OF 4
LEGEND
MESA BASIN BOUNDARY
SUB-BASIN BOUNDARY
SUB-BASIN NUMBER
DESIGN POINT
MAIN STEM
WEST FORK
EAST FORK
SONDERMANN PARK
MESA ROAD
MONUMENT CREEK
INTERSTATE 25
PARKER BRIDGE DRIVE
STRAUSS STREET
SAGE STREET
CLIMAX STREET
MONROE STREET
JEFFERSON STREET
FONTANNA STREET
CHESTNUT STREET
COOPER STREET
WALNUT STREET
CARDALLO STREET
LATHAM STR.
BRANCHER ROAD
Mobile Home Park
Golf Course
Housing
Parking
Tennis Courts
Athletic Field
Concrete Walk
Open Storage
Under Construction
Disturbed Area
Earth Dam
Trail
Ground Obscured
W.L.