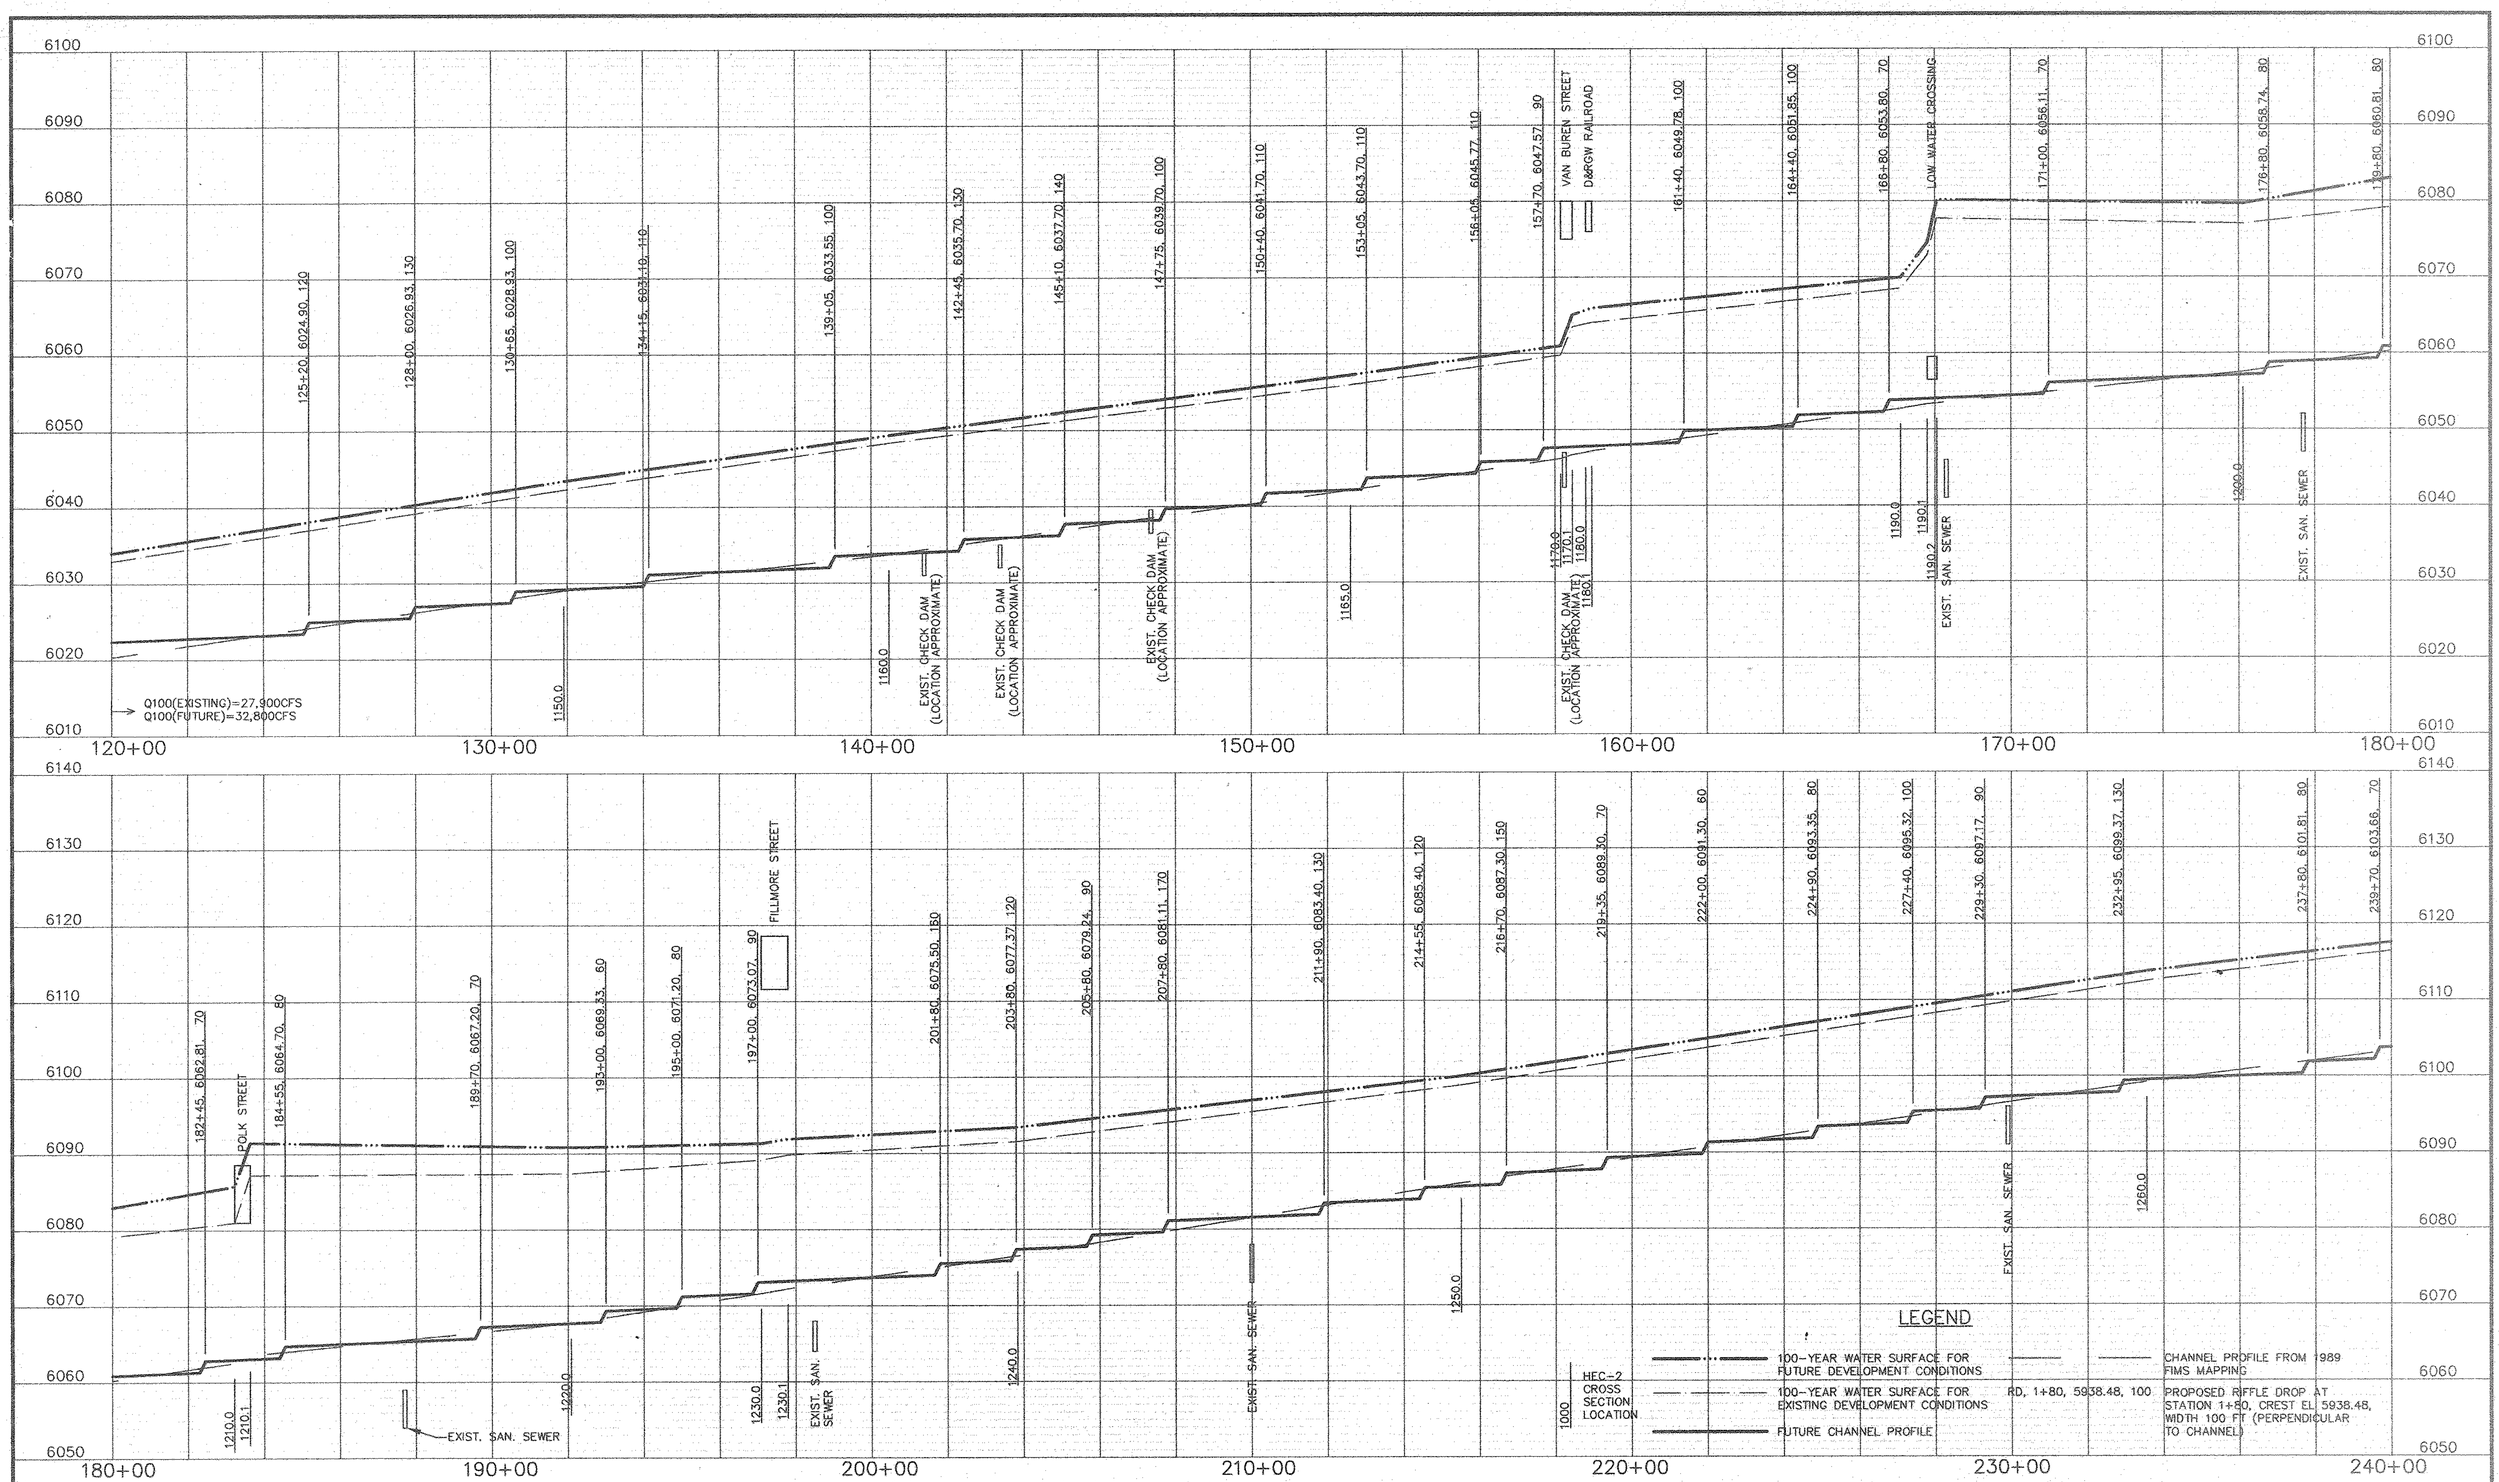

CH2M HILL
KIOWA ENGINEERING CORP.
THOMAS & THOMAS
URBAN EDGES

0 200 400
HORIZ. SCALE
0 10 20
VERT. SCALE

MONUMENT CREEK
DRAINAGE BASIN PLANNING STUDY

CITY OF COLORADO SPRINGS
PLANNING, DEVELOPMENT AND FINANCE DEPARTMENT

MONUMENT CREEK
STREAM PROFILE

SHEET
38