


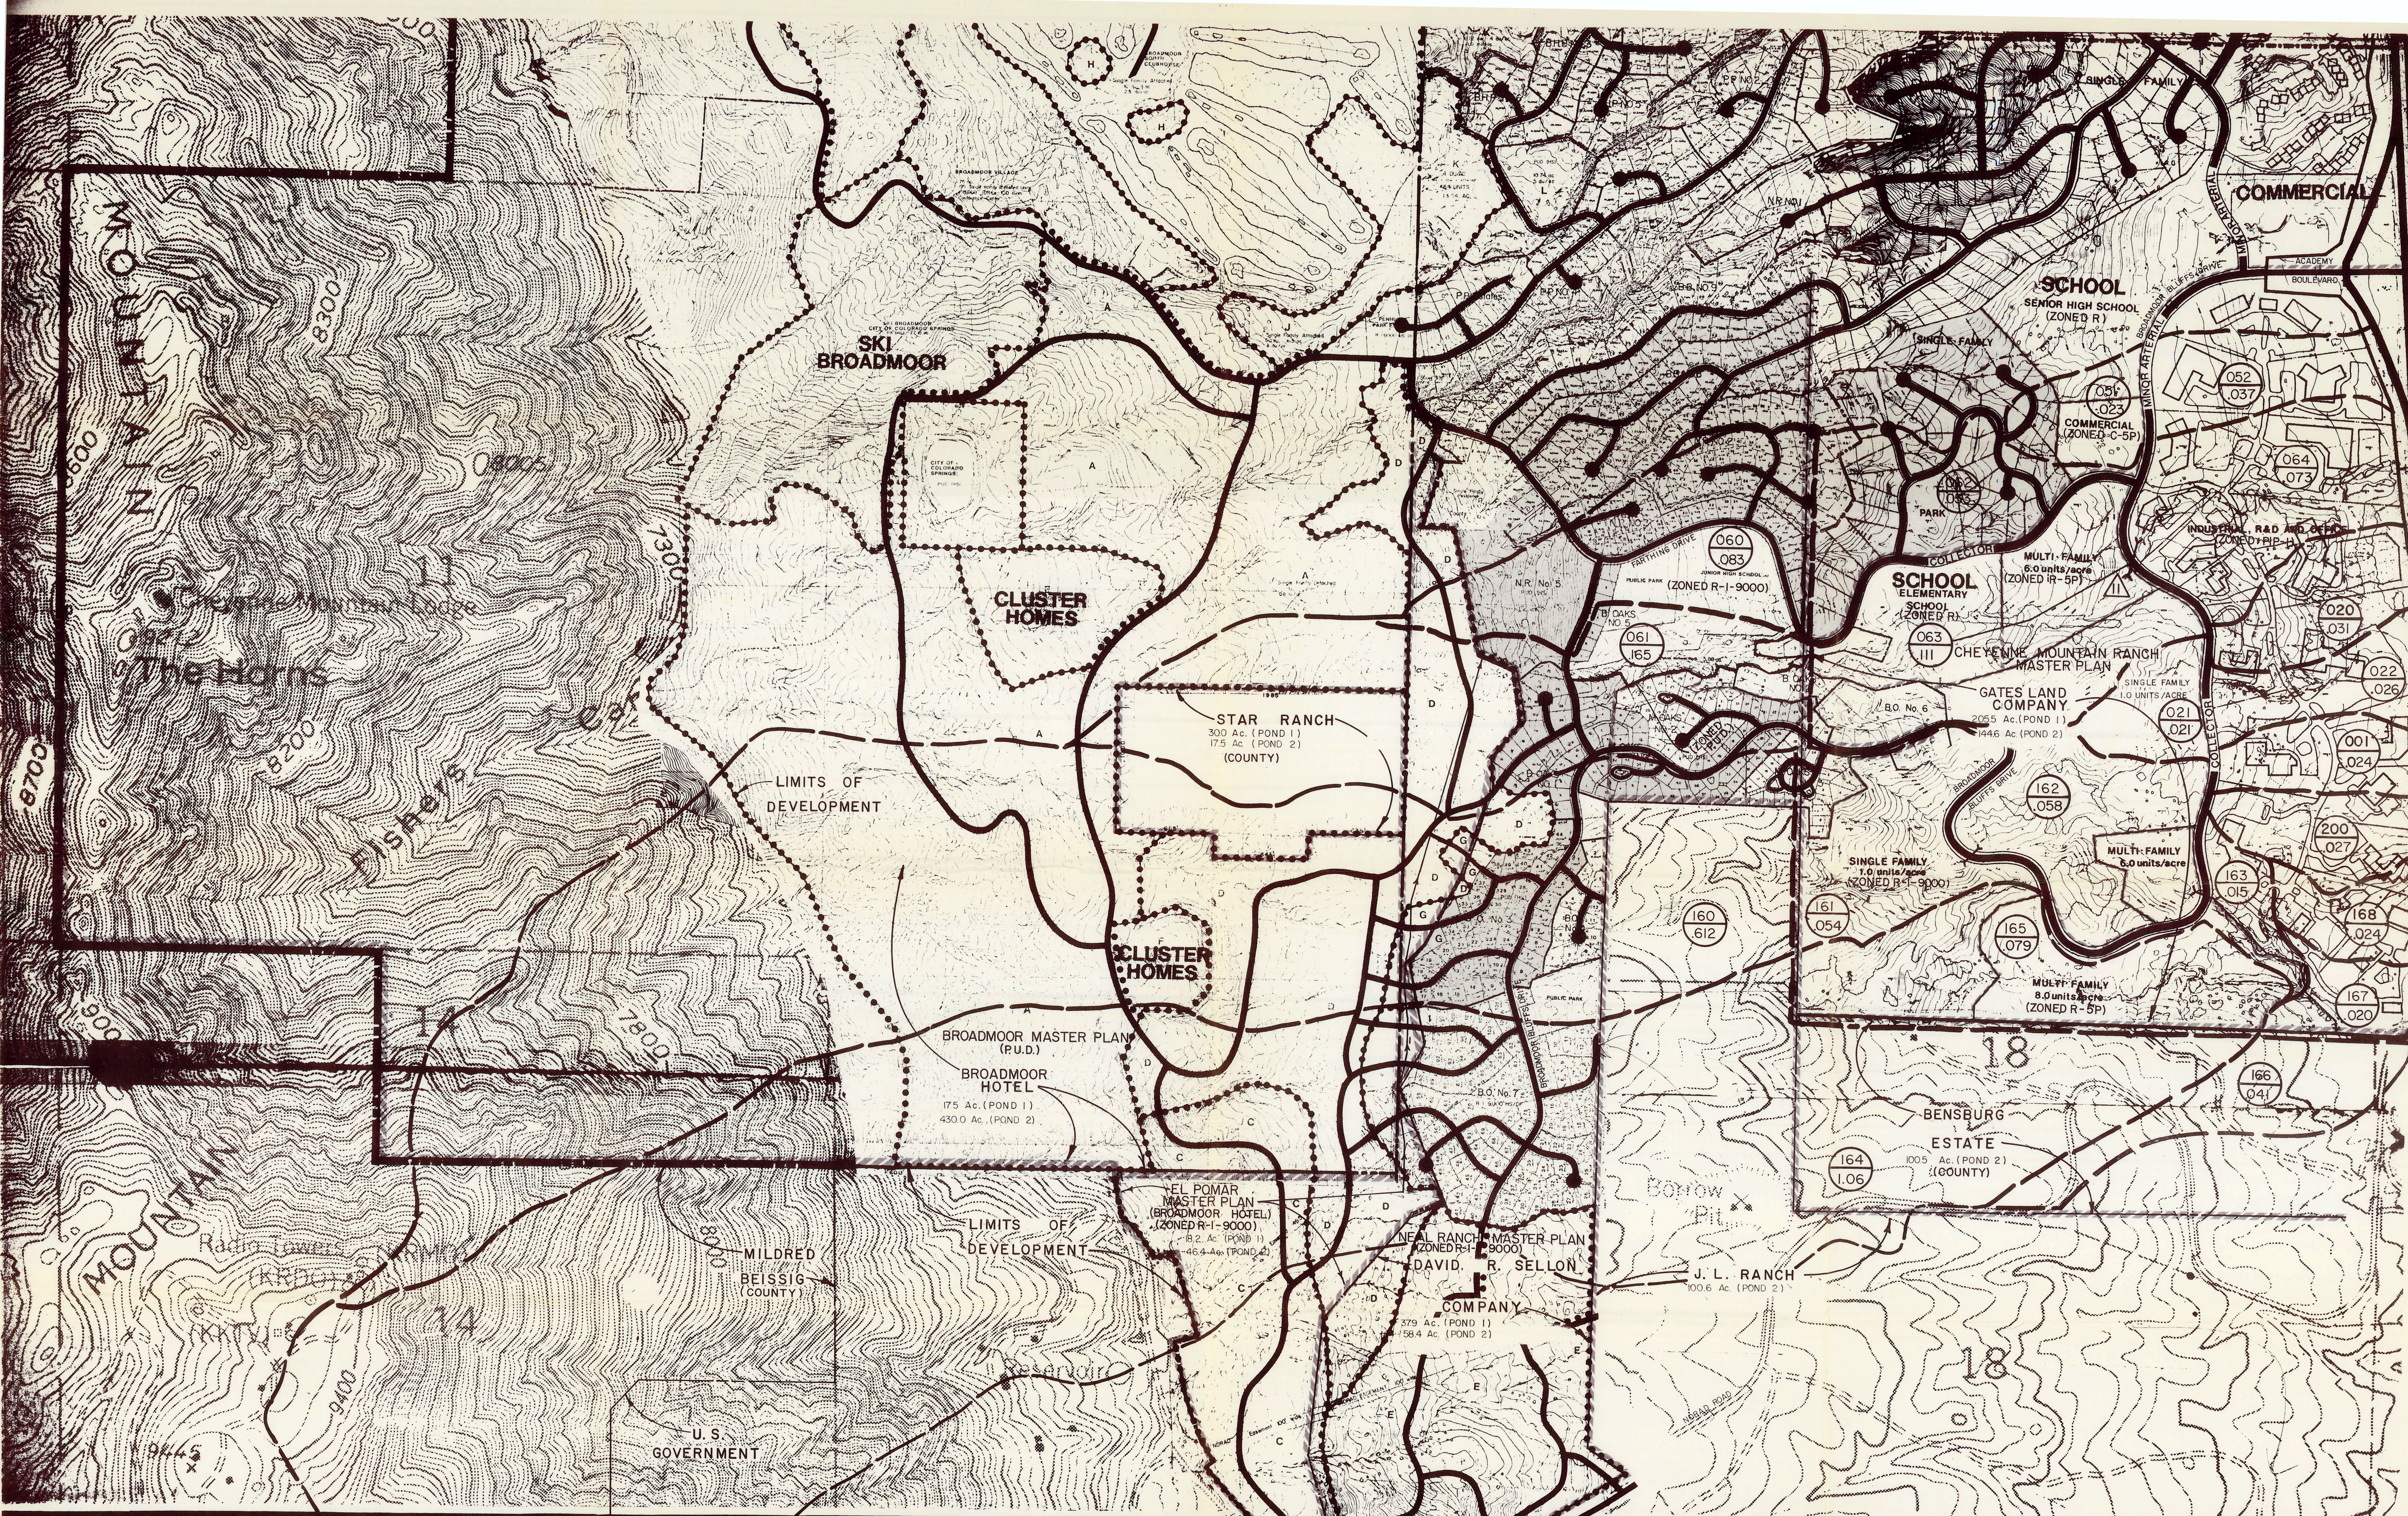

LAND USE / OWNERSHIP MAP
CHEYENNE MOUNTAIN RANCH
DRAINAGE WEST OF STATE HWY. 115
COLORADO SPRINGS, COLORADO

		Drexel Barrell		Engineers/Surveyors		Incorporated	
1700 38TH STREET BOULDER, COLORADO 80501		BOULDER, COLORADO 80501		COLORADO SPRINGS, COLORADO 80915		COLORADO SPRINGS, COLORADO 80915	
28 OCT. 1989 MISC. REV.		15 JULY 1988		Job No. E-3729		15 JULY 1988	
31 MAY 1989 CITY COMMENTS		15 JULY 1988		Drawn by		15 JULY 1988	
30 JUN 1989 PLATTED AREA		15 JULY 1988		Checked by		15 JULY 1988	
Revisions - Date		15 JULY 1988		Drawing No.		4D 002	

LEGEND

- DRAINAGE BASIN ID
DRAINAGE AREA (SQ. MI.)
(ALL BASINS SHOWN ARE FOR DEVELOPED CONDITIONS)
- OWNERSHIP BOUNDARY
- DRAINAGE BASIN BOUNDARY
- FINAL PLATTED AREAS
ZONING BOUNDARY

NORTH

SCALE IN FEET
0 400 800 1200

David R. Sellon & Company