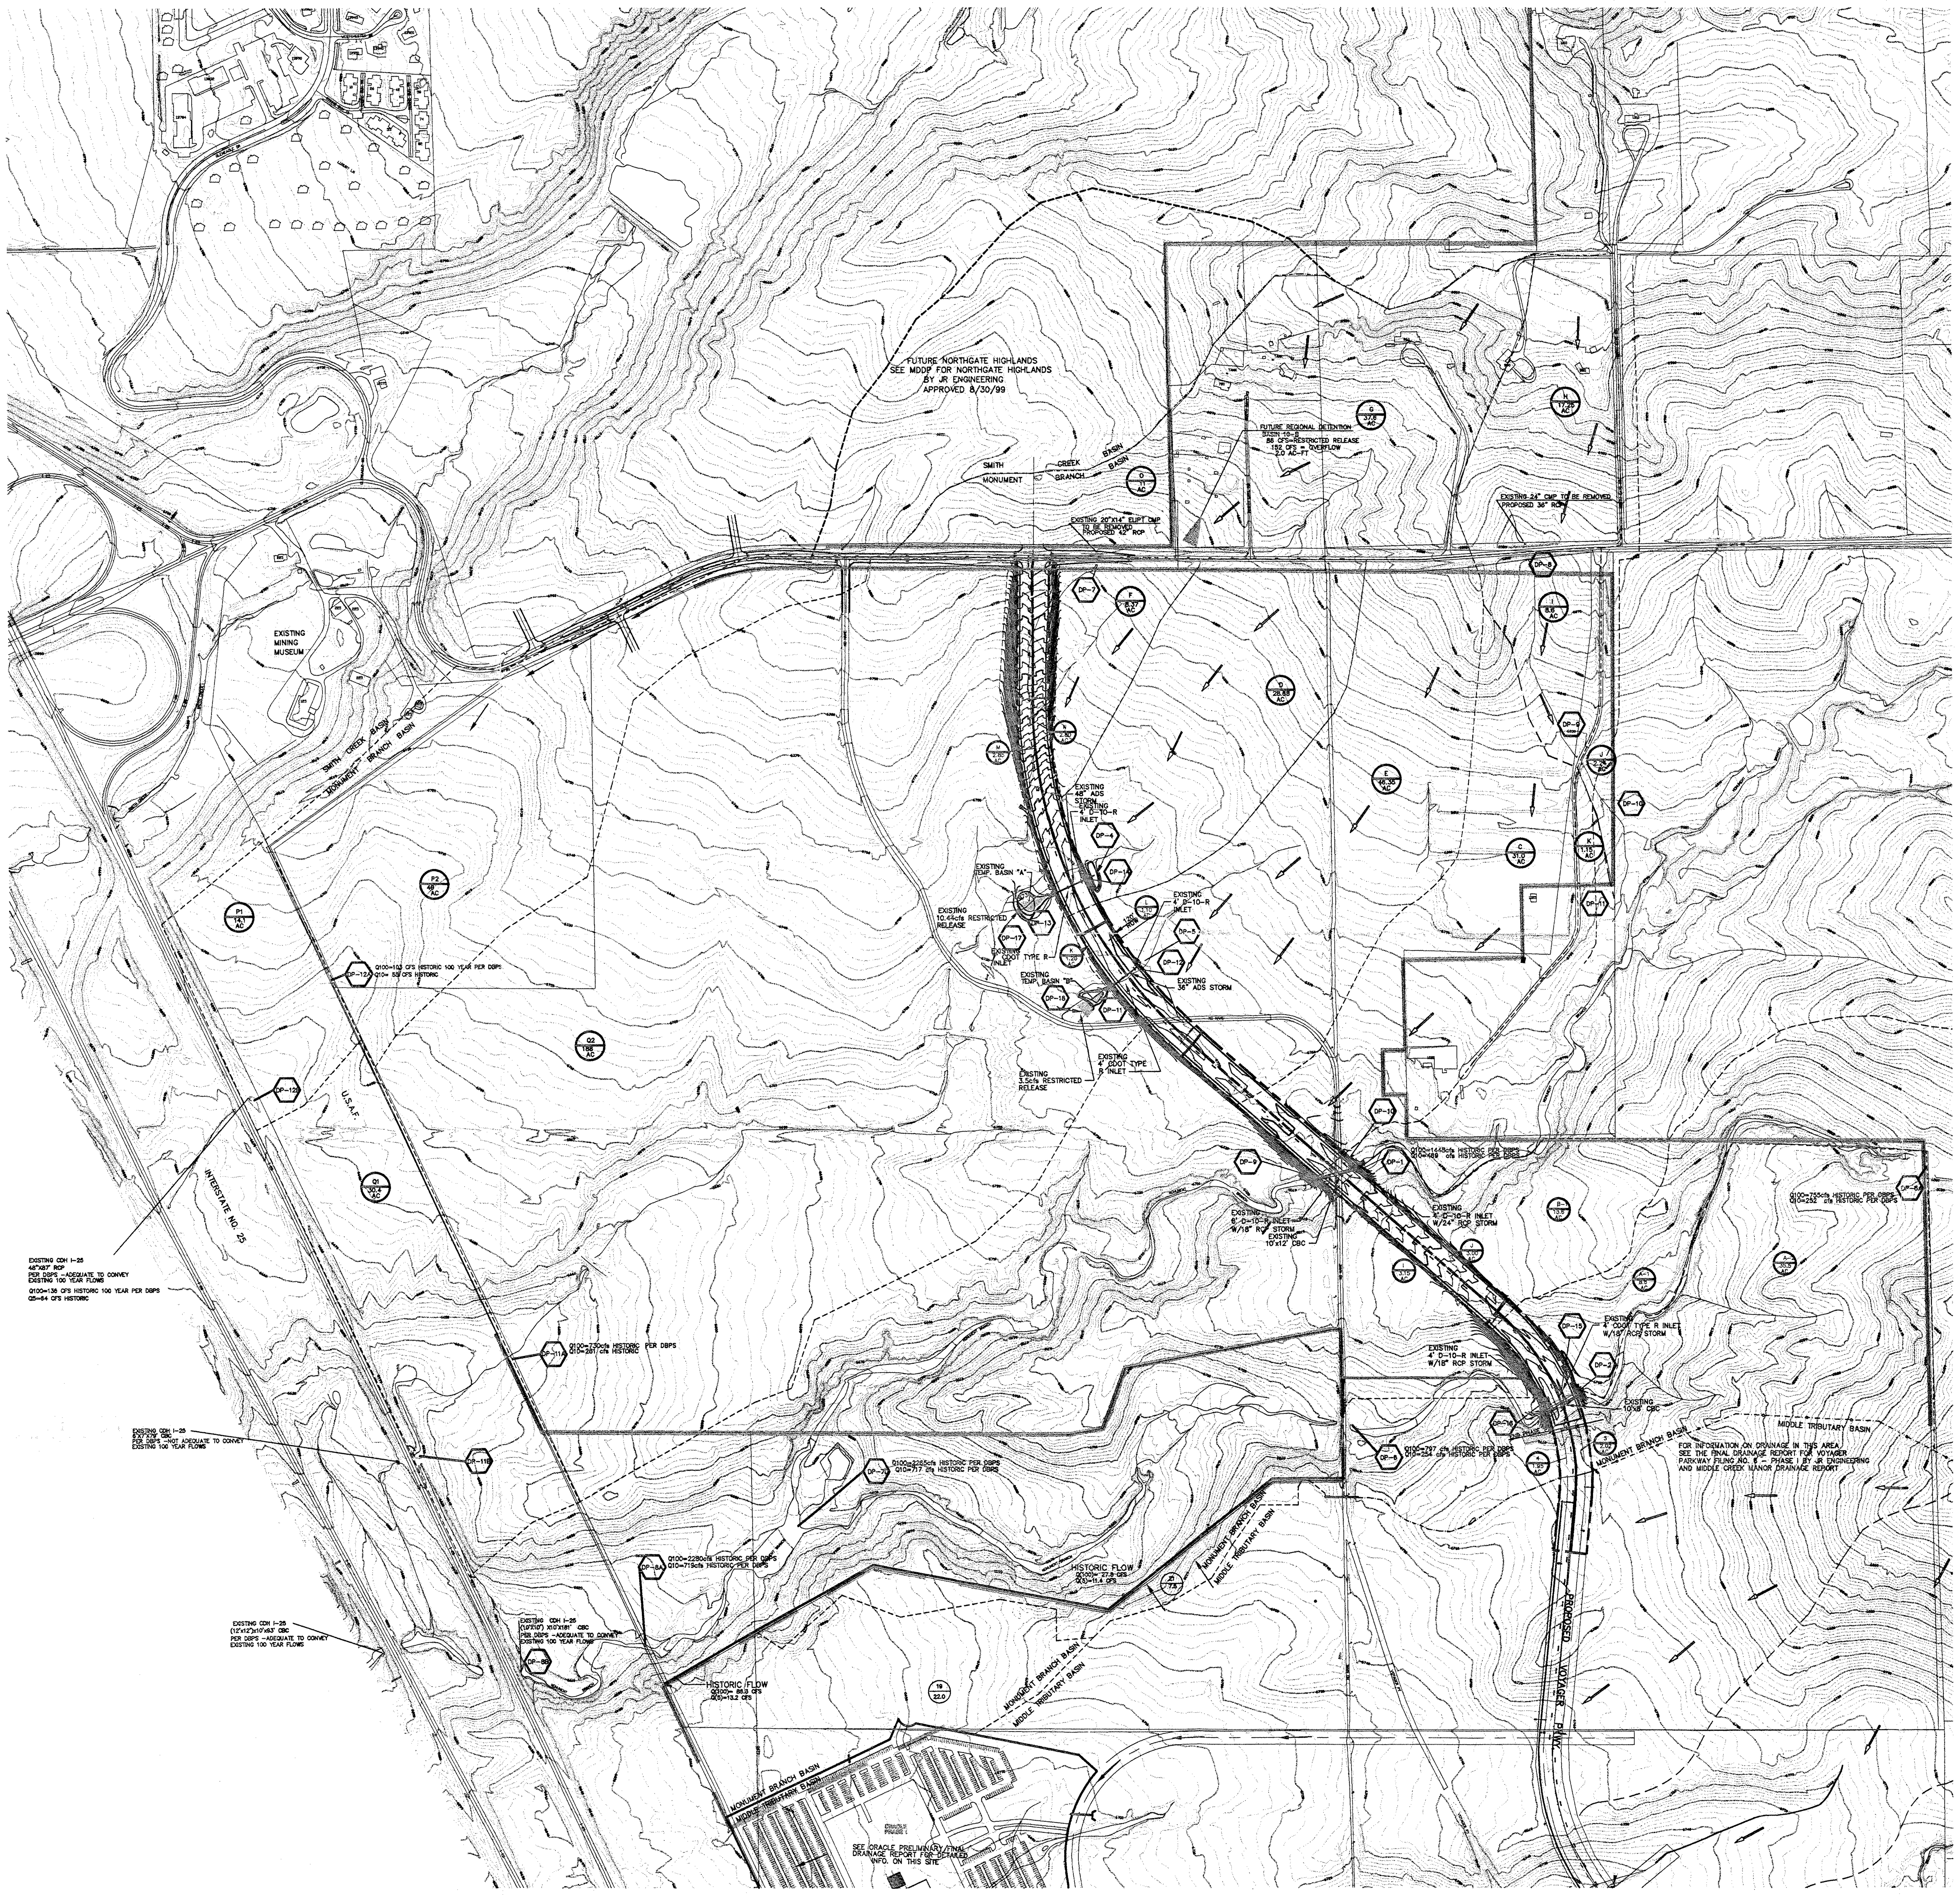

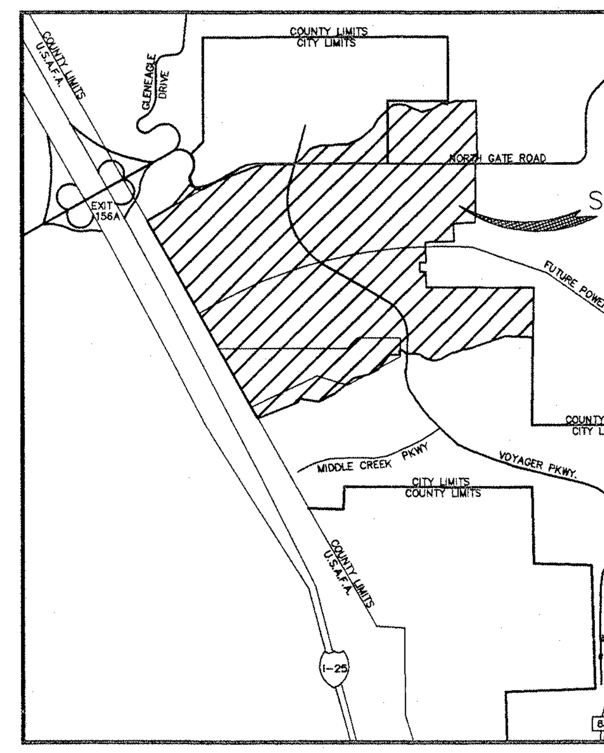

VICINITY MAP

N.T.S.

LEGEND

DESCRIPTION	SYMBOL
EXISTING GROUND CONTOUR	6910
SUBDIVISION BOUNDARY	
LOT LINE	
MINOR BASIN BOUNDARY	
MAJOR BASIN BOUNDRY	
DIRECTION OF EXISTING DRAINAGE	
BASIN IDENTIFIER / AREA IN ACRES	A / 10.1
DESIGN POINT	DP-X
EXISTING STORM SEWER	

300' 150' 0 300' 600'

SCALE: 1" = 300'

UNTIL SUCH TIME AS THESE DRAWINGS ARE APPROVED BY THE APPROPRIATE REVIEWING AGENCIES, JR ENGINEERING,LTD. APPROVES THEIR USE ONLY FOR THE PURPOSES DESIGNATED BY WRITTEN AUTHORIZATION.

48 HOURS BEFORE YOU DIG, CALL UTILITY LOCATORS

1-800-922-1987

CITY OF COLORADO SPRINGS DEPT. OF UTILITIES GAS, ELECTRIC, WATER AND WASTEWATER

JR Engineering, Ltd.
4935 North 30th Street
Colorado Springs, Colorado 80919
(719) 593-2593 • FAX (719) 528-6613

NO.	REVISION	BY	DATE

SCALE	1"=300'
DATE	11/9/99
DES. BY	LDR
CHK. BY	
DWN. BY	ACS

NORTHGATE CORPORATE VILLAGE NORTH MDDP
EXISTING CONDITIONS DRAINAGE MAP

FIGURE I

SHEET 1 OF 2

JOB NO. 8896.55

X:\880000.all\889655\Drawings\889655hist.dwg Wed Dec 08 00:08:55 1999