SAGEWOOD
FILING NOs. 1 THROUGH 4

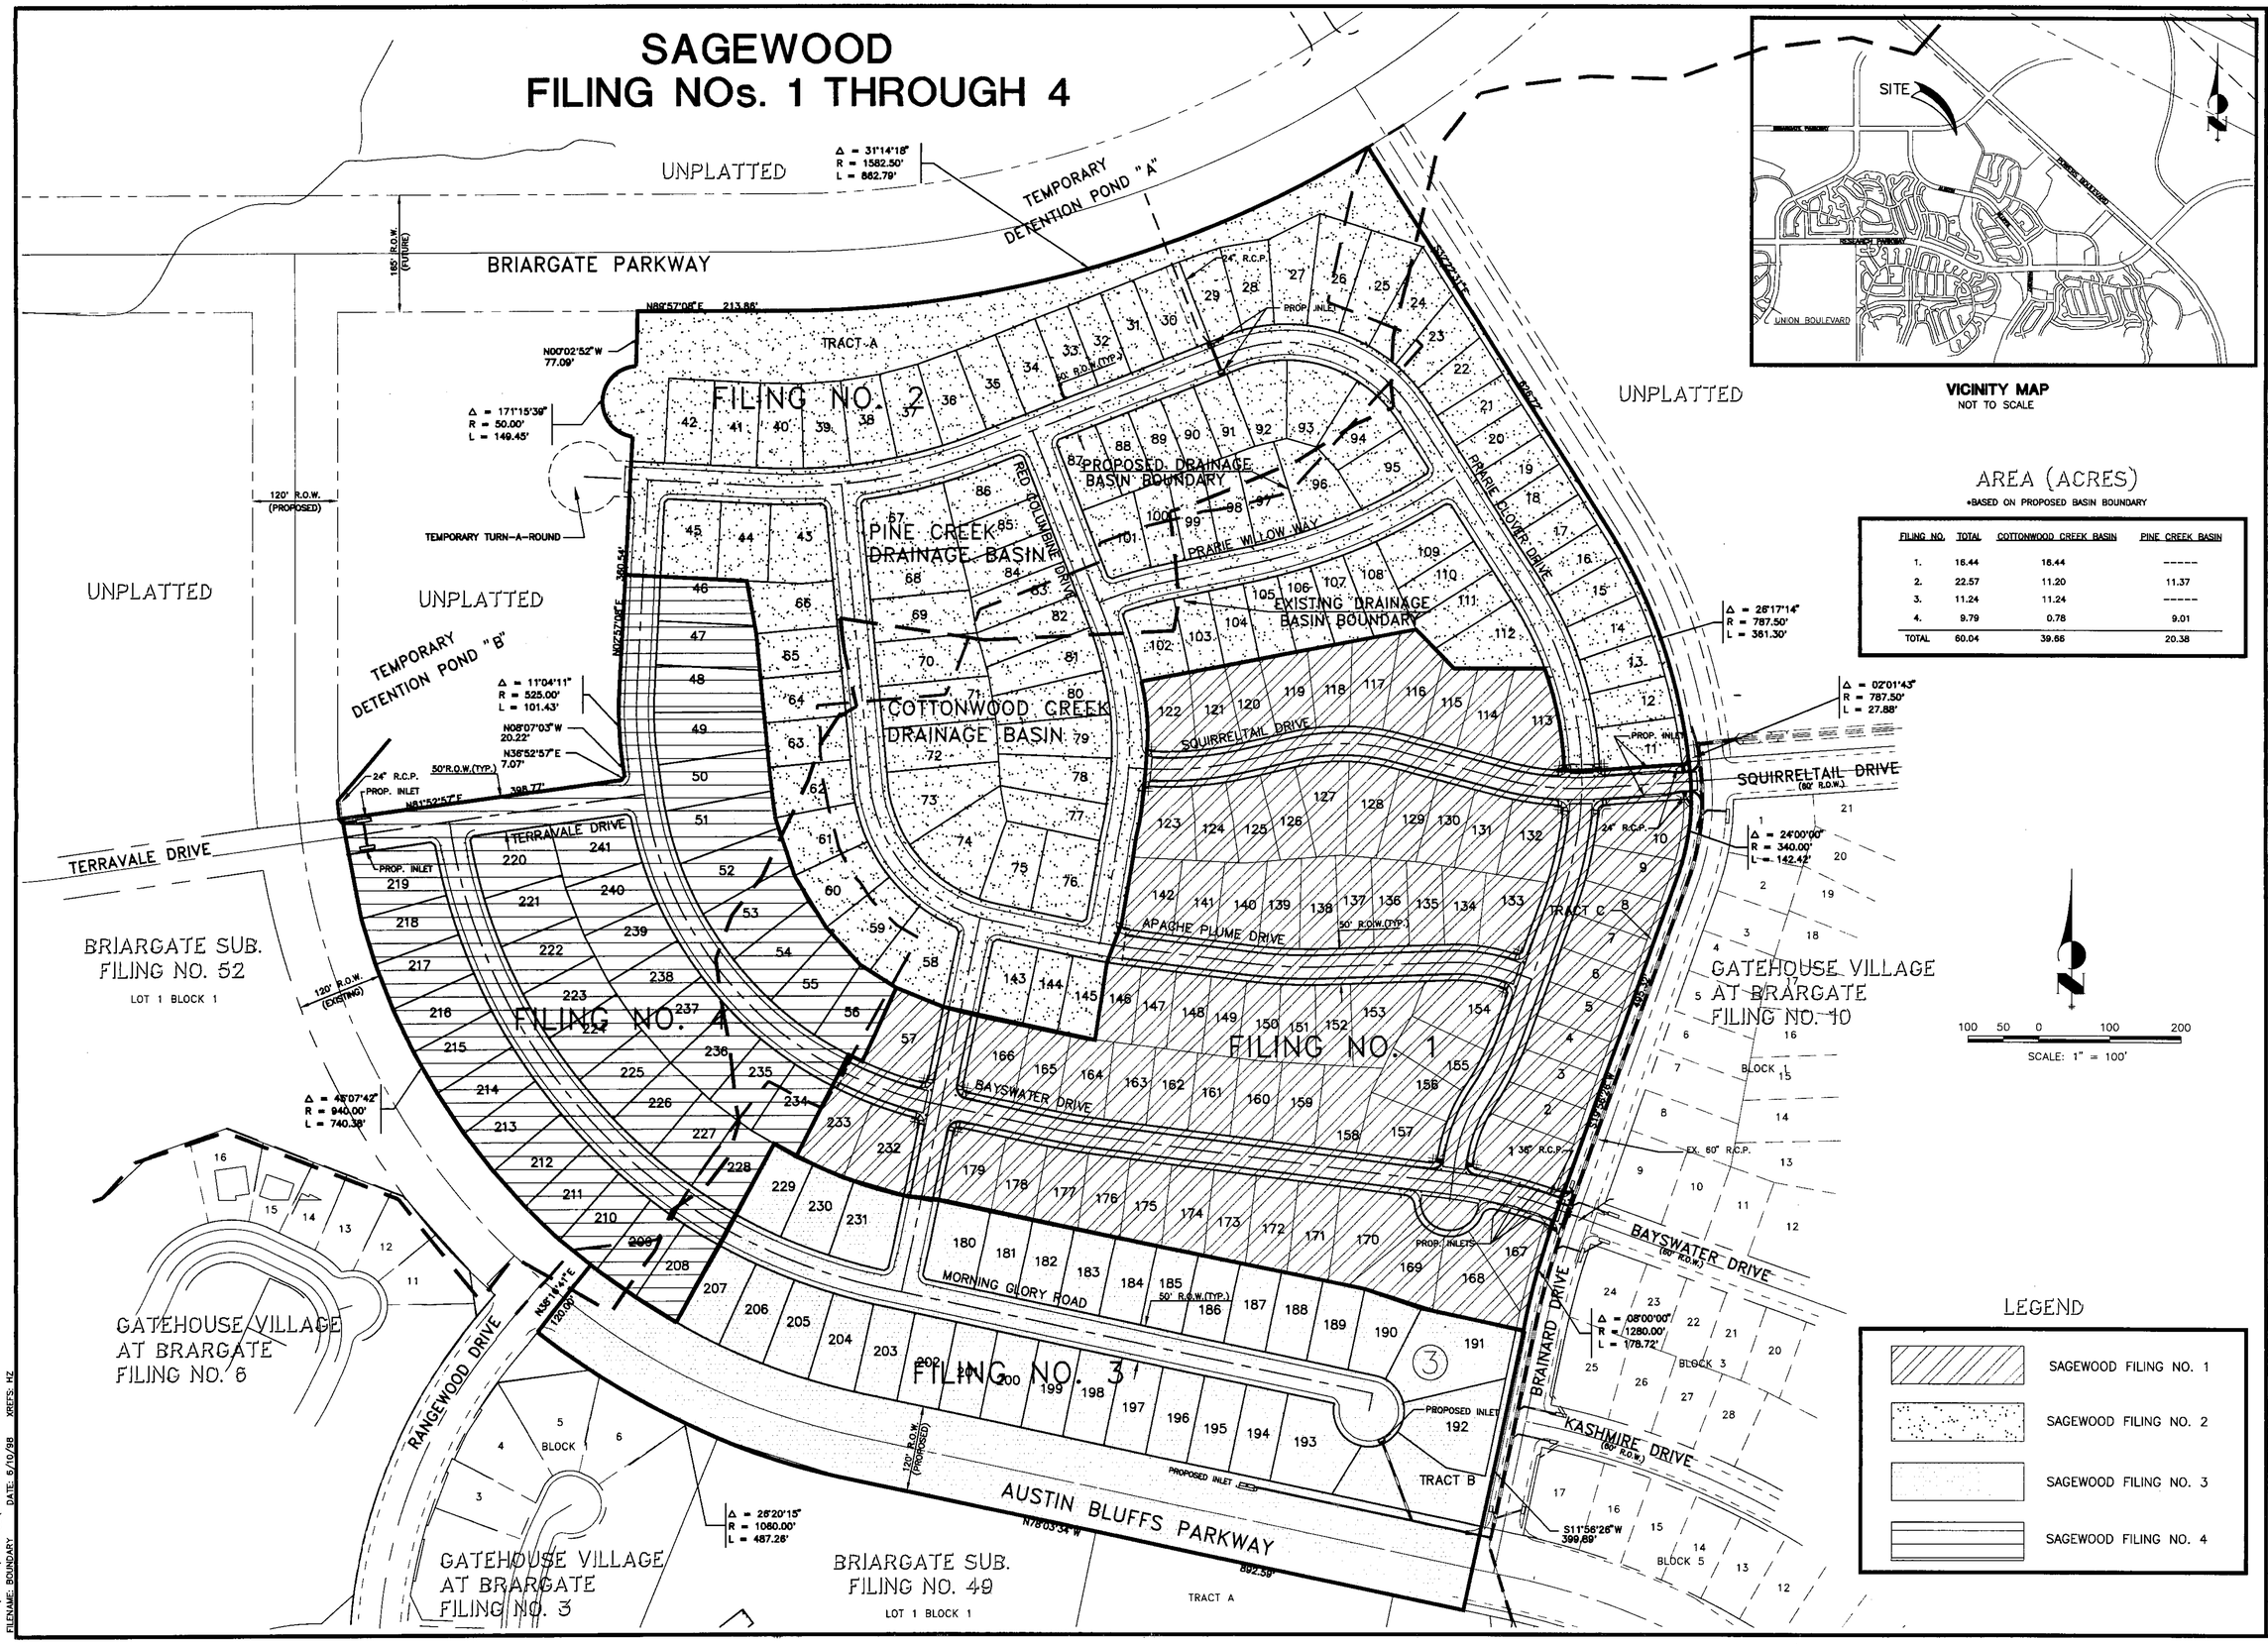

VICINITY MAP
NOT TO SCALE

AREA (ACRES)

*BASED ON PROPOSED BASIN BOUNDARY

FILING NO.	TOTAL	COTTONWOOD CREEK BASIN	PINE CREEK BASIN
1.	16.44	16.44	-----
2.	22.57	11.20	11.37
3.	11.24	11.24	-----
4.	9.79	0.78	9.01
TOTAL	60.04	39.66	20.38

LEGEND

- SAGEWOOD FILING NO. 1
- SAGEWOOD FILING NO. 2
- SAGEWOOD FILING NO. 3
- SAGEWOOD FILING NO. 4

UNTIL SUCH TIME AS THESE DRAWINGS ARE APPROVED BY THE APPROPRIATE REVIEWING AGENCIES, JR ENGINEERING,LTD. APPROVES THEIR USE ONLY FOR AS-BUILT PURPOSES AS DEFINED BY WRITTEN AUTHORIZATION.

48 HOURS BEFORE YOU DIG, CALL UTILITY LOCATORS
1-800-922-1987
CITY OF COLORADO SPRINGS DEPT. OF UTILITIES GAS, ELECTRIC, WATER AND WASTEWATER

JR Engineering, Ltd.
4835 North 30th Street
Colorado Springs, Colorado 80919
(719) 593-2593 • FAX (719) 528-6813

NO.	REVISION	BY	DATE

SCALE	1"=100'		CHK. BY	
DATE	6/11/98		DWN. BY	WWS
DES. BY	JRB			

SAGEWOOD FILING NOs. 1 THROUGH 4

SHEET 2 OF 2

JOB NO. 8878.20

PATH: \8878\20\DRAWINGS\BOUNDARY
FILNAME: BOUNDARY DATE: 6/10/98 XREFS: NZ